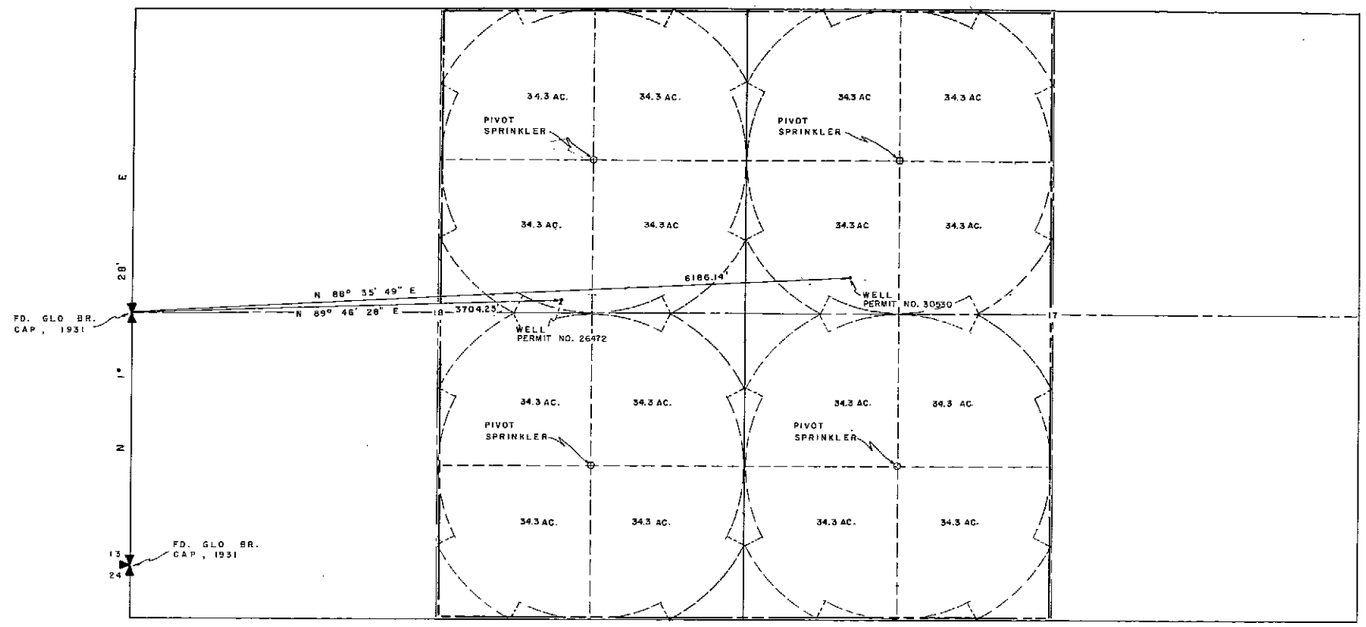

N

1" = 600'

BASIS OF BEARING

THE WEST LINE OF SEC. 18, T 11 N R 34 E, M.D.B.&M.; BEING N 1° 28' E.

LEGEND

- SEC COR FD
- 1/4 SEC. COR. FD.
- PIVOT SPRINKLER
- WELL

PLACE OF USE

THE E1/2 OF SEC. 18 AND THE W1/2 OF SEC. 17, BOTH IN T11N R34E, M.D.B.&M.

0 600 1200 1800

STATE OF NEVADA
COUNTY OF LYON } SS

I, GEORGE H. DENSON, BEING FIRST DULY SWORN, DO DEPOSE AND SAY THAT THIS MAP CONSISTING OF ONE SHEET, HAS BEEN CORRECTLY DRAWN TO THE DESIGNATED SCALE FROM FIELD NOTES OF A SURVEY MADE UNDER MY SUPERVISION BETWEEN THE 9TH DAY OF JANUARY, AND THE 27TH DAY OF JANUARY, 1979; THAT IT TRULY AND CORRECTLY REPRESENTS THE LOCATION AND EXTENT OF THE WORKS USED TO DIVERT WATER FROM UNDERGROUND SOURCES IN MINERAL COUNTY BY HOWARD FARRIS AND EARL HILL, FOR IRRIGATION AND DOMESTIC PURPOSES, UNDER APPLICATION NOS. 26472 & 30530.

George H. Denson
GEORGE H. DENSON STATE WATER RIGHTS SURVEYOR
NO. 455

SUBSCRIBED AND SWORN BEFORE ME THIS 3RD DAY OF FEBRUARY, 1979.
NOTARY PUBLIC IN AND FOR LYON COUNTY, NEVADA.

Gaelan A. Johnston
NOTARY PUBLIC

GAELAN A. JOHNSTON
Notary Public — State of Nevada
Lyon County
My Commission Expires Oct 20, 1982

SEC.	SUBDIVISION	TOWNSHIP	RANGE	CULT. AC	DESCR. OF CULTURE	DATE OF CULTURE
18	NW1/4 OF NE1/4	11N	34E	5.7	NATIVE GRASS	
				34.3	ALFALFA	
18	NE1/4 OF NE1/4	11N	34E	5.7	NATIVE GRASS	
				34.3	ALFALFA	
17	NW1/4 OF NW1/4	11N	34E	5.7	NATIVE GRASS	
				34.3	ALFALFA	
17	NE1/4 OF NW1/4	11N	34E	5.7	NATIVE GRASS	
				34.3	ALFALFA	
18	SW1/4 OF NE1/4	11N	34E	5.7	NATIVE GRASS	
				34.3	ALFALFA	
18	SE1/4 OF NE1/4	11N	34E	5.7	NATIVE GRASS	
				34.3	ALFALFA	
17	SW1/4 OF NW1/4	11N	34E	5.7	NATIVE GRASS	
				34.3	ALFALFA	
17	SE1/4 OF NW1/4	11N	34E	5.7	NATIVE GRASS	
				34.3	ALFALFA	
18	NW1/4 OF SE1/4	11N	34E	5.7	NATIVE GRASS	
				34.3	ALFALFA	
18	NE1/4 OF SE1/4	11N	34E	5.7	NATIVE GRASS	
				34.3	ALFALFA	
17	NW1/4 OF SW1/4	11N	34E	5.7	NATIVE GRASS	
				34.3	ALFALFA	
17	NE1/4 OF SW1/4	11N	34E	5.7	NATIVE GRASS	
				34.3	ALFALFA	
18	SW1/4 OF SE1/4	11N	34E	5.7	NATIVE GRASS	
				34.3	ALFALFA	
18	SE1/4 OF SE1/4	11N	34E	5.7	NATIVE GRASS	
				34.3	ALFALFA	
17	SW1/4 OF SW1/4	11N	34E	5.7	NATIVE GRASS	
				34.3	ALFALFA	
17	SE1/4 OF SW1/4	11N	34E	5.7	NATIVE GRASS	
				34.3	ALFALFA	

FILED
OCT 29 1979
STATE ENGINEER'S OFFICE

TO ACCOMPANY PROOF OF BENEFICIAL USE UNDER APPLICATION NOS. 26472 & 30530, FOR IRRIGATION AND DOMESTIC PURPOSES
BY

HOWARD FARRIS & EARL HILL

GEORGE H. DENSON
SURVEYING — MAPPING
702 / 463-3611
YERINGTON NEVADA

DRAWN BY G | CHECKED BY A.D
DATE 1-6-79 | DATE 2-11-79

26472