SECTION	SUBDIVISION	TOWNSHIP	RANGE	CULTIVATED ACREAGE	DESCRIPTION OF CULTURE
22	SW1/4 SE1/4	22 N.	64 E.	12.81	RYE
22	SW1/4 SE1/4	22 N.	64 E.	15.45	ALFALFA
22	SE1/4 SW1/4	22 N.	64 E.	38.01	"
27	NW1/4 NE1/4	22 N.	64 E.	1.90	"
27	NE1/4 NW1/4	22 N.	64 E.	4.96	"
22	SW1/4 SW1/4	22 N.	64 E.	5.78	CRESTED WHEAT
		TOTAL ACREAGE		78.91	

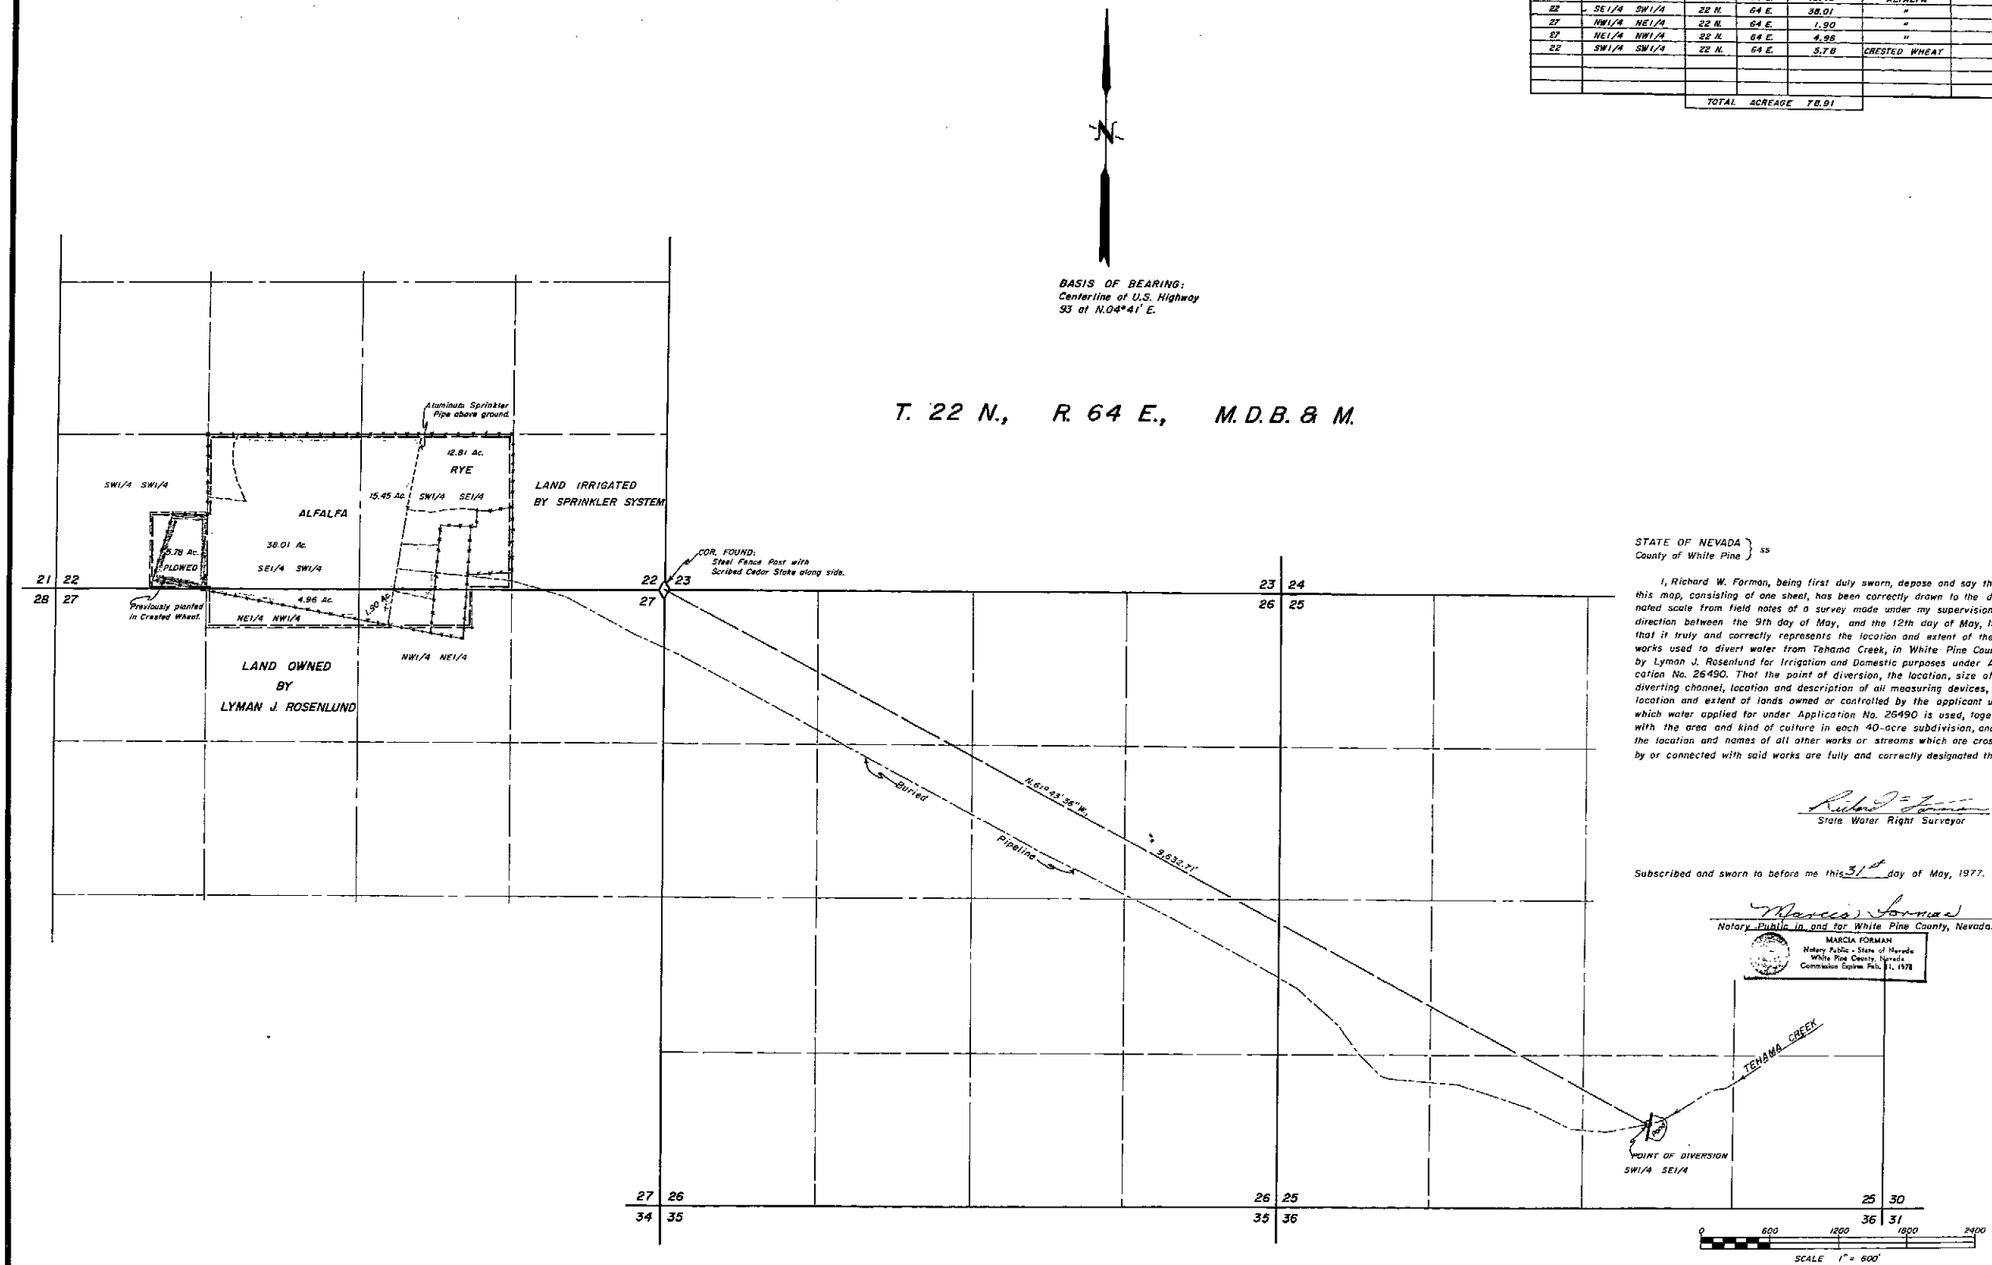

STATE OF NEVADA }
County of White Pine } ss

I, Richard W. Forman, being first duly sworn, depose and say that this map, consisting of one sheet, has been correctly drawn to the designated scale from field notes of a survey made under my supervision and direction between the 9th day of May, and the 12th day of May, 1977, that it truly and correctly represents the location and extent of the works used to divert water from Tehama Creek, in White Pine County, by Lyman J. Rosenlund for Irrigation and Domestic purposes under Application No. 26490. That the point of diversion, the location, size of the diverting channel, location and description of all measuring devices, the location and extent of lands owned or controlled by the applicant upon which water applied for under Application No. 26490 is used, together with the area and kind of culture in each 40-acre subdivision, and the location and names of all other works or streams which are crossed by or connected with said works are fully and correctly designated thereon.

Richard W. Forman
State Water Right Surveyor

Subscribed and sworn to before me this 31st day of May, 1977.

Marcia Forman
Notary Public in and for White Pine County, Nevada.

MARCIA FORMAN
Notary Public - State of Nevada
White Pine County, Nevada
Commission Expires Feb. 11, 1978

26490 CERTIFICATE No. 9690 ISSUED DEC 30 1981

FILED
JUN 7 1977
STATE ENGINEER'S OFFICE

1977 JUN 7 PM 2 43

SURVEYED & MAPPED BY
BOUNDY & FORMAN, INC.
ELY, NEVADA
MAY, 1977

MAP TO ACCOMPANY
PROOF OF BENEFICIAL USE UNDER
PERMIT No. 26490

FOR IRRIGATION & DOMESTIC
BY LYMAN J. ROSENLUND
FROM TEHAMA CREEK

26490