Section	Subdivision	Township	Range	Acres	Cult.
9	NW¼ NW¼	T.42N.	R.37E.	10.55	Alfa
"	NE¼ NW¼	"	"	15.11	"
"	SE¼ NW¼	"	"	17.87	"
"	SW¼ NW¼	"	"	11.39	"

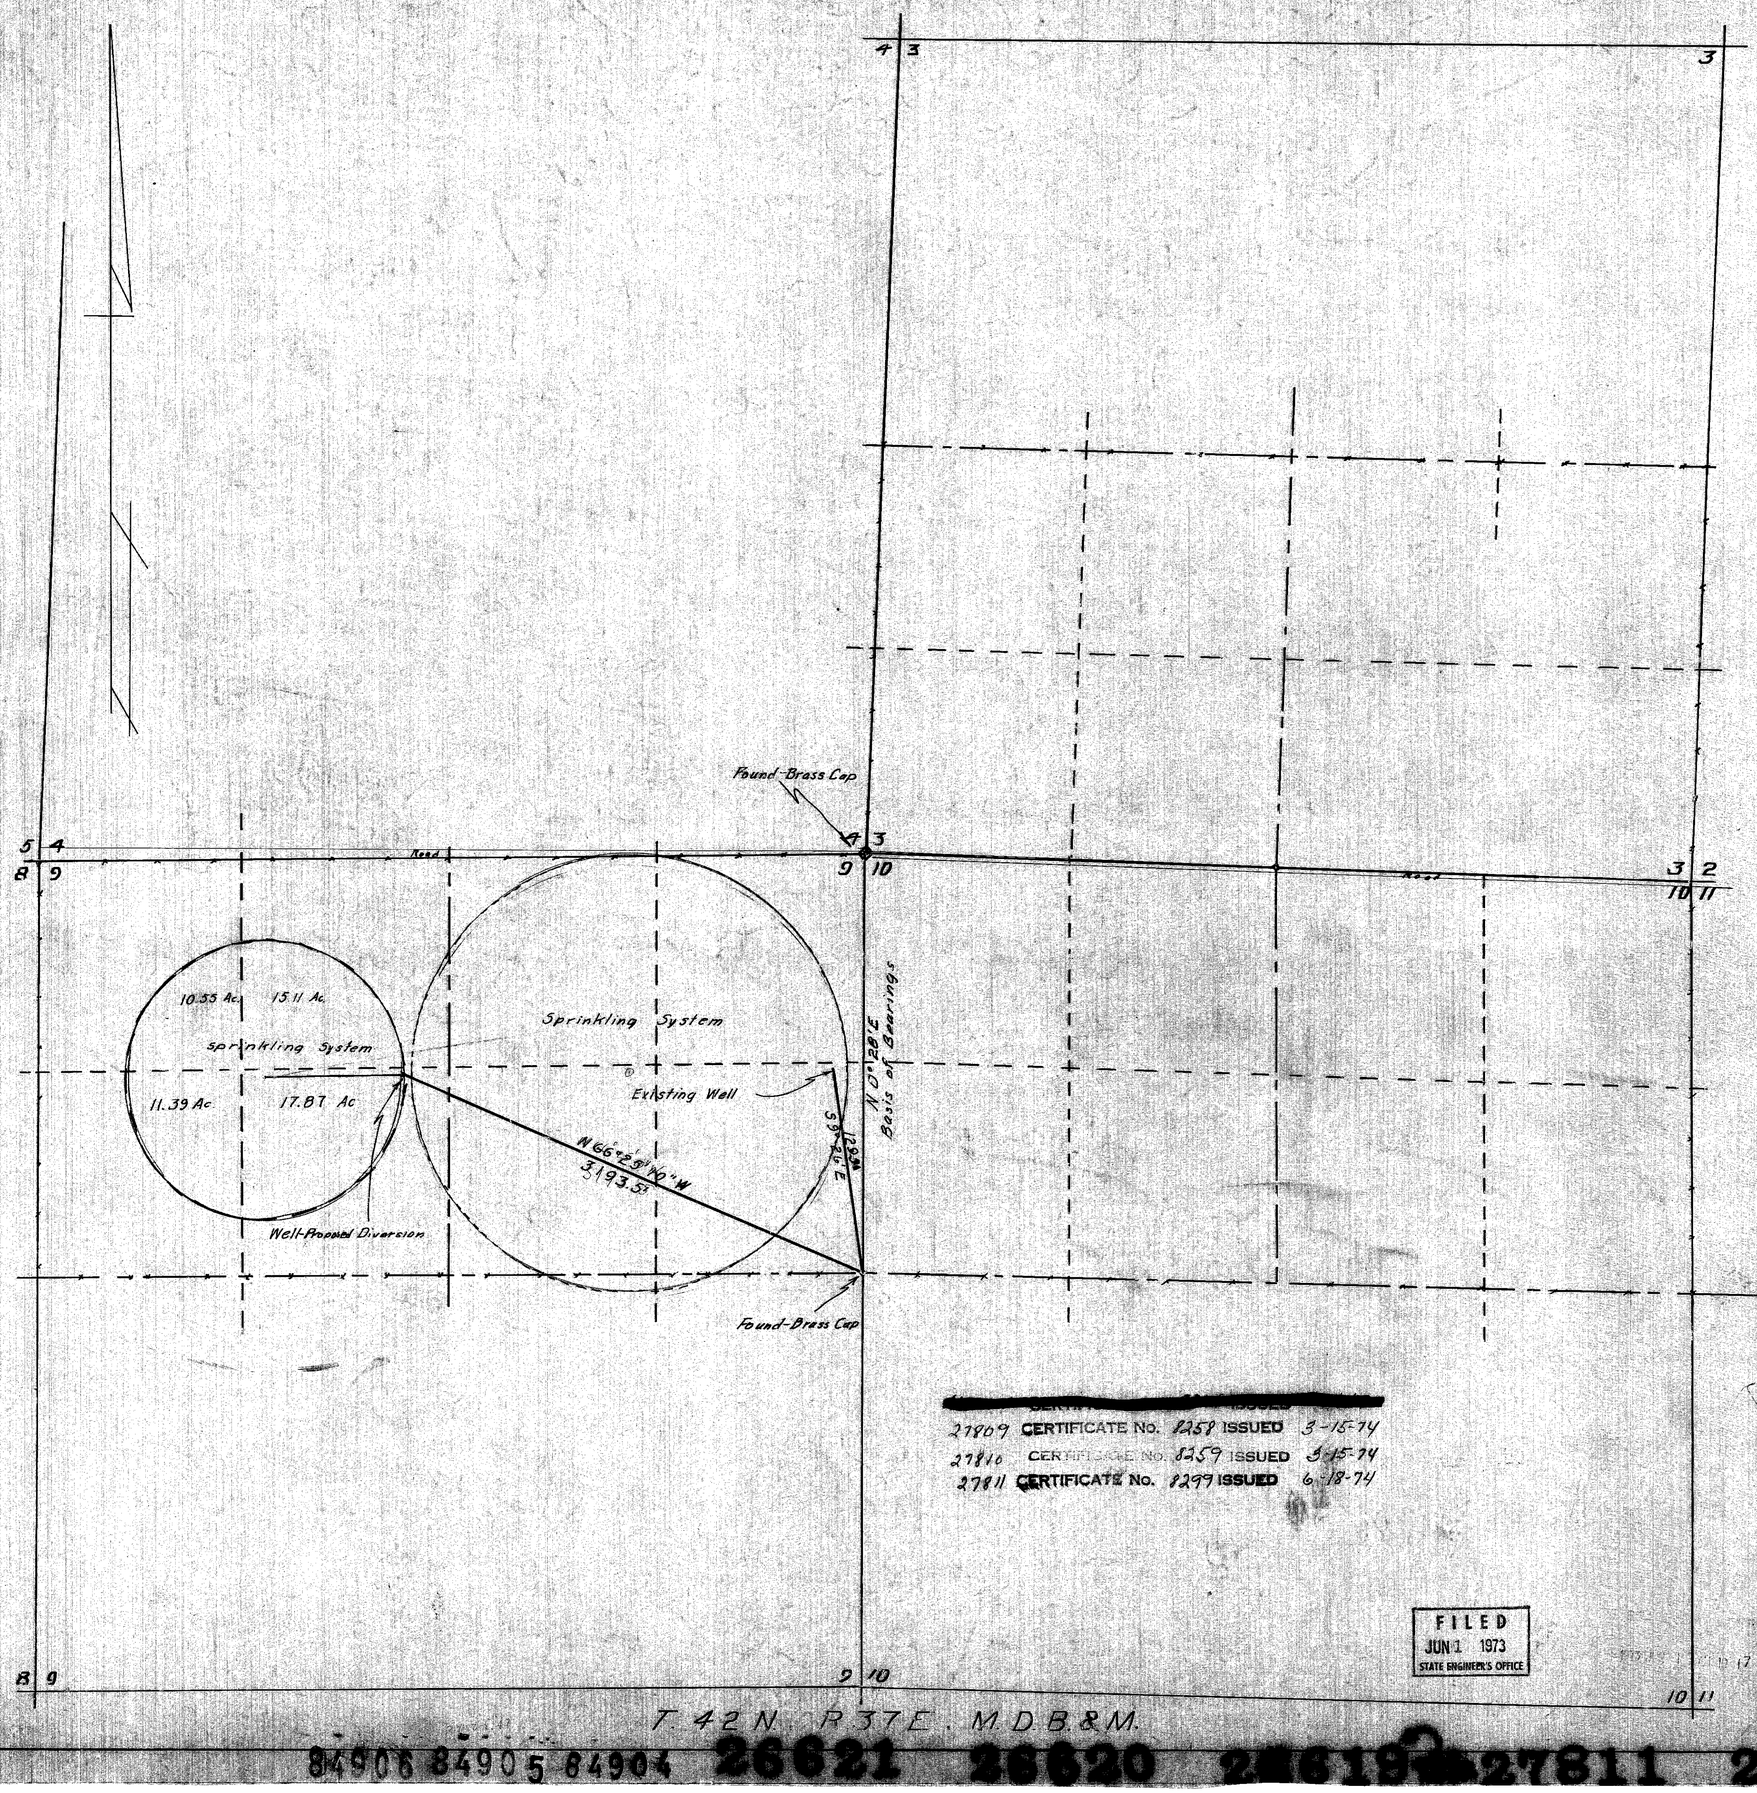

STATE OF NEVADA }
COUNTY OF HUMBOLDT } S.S.

I, J.R. Caldwell, being first duly sworn, depose and say that this map, consisting of 1 sheets, has been correctly drawn to the designated scale from field notes of a survey made by me, (or under my supervision and direction) on the 17th day of May, 1973, that it truly and correctly represents the location and extent of the works used to divert water from Underground in Humboldt County by Robert F. & Rosemary Key for Irrigation & Domestic purposes under Application No. 26619. 26620. 26621 That the point of diversion, the location, size of the diverting channel, location and description of all measuring devices, location and extent of lands owned or controlled by the applicant upon which water applied for under Application No. 26612, 26620, 26621 is used, together with the area and kind of culture in each 40-acre subdivision, and the location and names of all other works or streams which are crossed by or connected with said works are fully and correctly designated thereon.

J.R. Caldwell
State Water Right Surveyor No. 276

REGISTERED LAND SURVEYOR · STATE OF NEVADA · J. R. CALDWELL · No. 626

Subscribed and sworn to before me this 31st day of May, 1973

Melva Tyler
Humboldt County Recorder

Scale 1" = 500

0 500 1000 2000

27809 CERTIFICATE No. 8258 ISSUED 3-15-74
27810 CERTIFICATE No. 8259 ISSUED 3-15-74
27811 CERTIFICATE No. 8297 ISSUED 6-18-74

FILED
JUN 1 1973
STATE ENGINEER'S OFFICE

MAP TO ACCOMPANY PROOF OF BENEFICIAL USE (S)

APPLICATION NO. 26619. 26620. 26621
BY Robert F. & Rosemary Key
FROM Underground
IN Humboldt COUNTY, NEVADA

84906 84905 84904 26621 26620 26619 27811 27810 27809 26619

FILED