SECTION	SUBDIVISION	TWNSHIP	RANGE	CULT. ACREAGE	DESC. OF CULTIVATION	DATE 1ST CULT.
32	NW4 SW4	21 N	53 E	40.	ALFALFA	
"	NE4 NW4	"	"	40.	"	
"	LOT-1 SW4 NW4	"	"	44.51	"	
"	LOT-2 SE4 NW4	"	"	43.	"	
"	NW4 NE4	"	"	41.	"	
"	NE4 NE4	"	"	40.	"	
"	LOT-3 SW4 NE4	"	"	41.50	"	
"	LOT-4 SE4 NE4	"	"	39.99	"	
"	SW4 SW4	"	"	40.	"	
"	NE4 SW4	"	"	40.	"	
"	SW4 SW4	"	"	40.	"	
"	SE4 SW4	"	"	40.	"	
1	LOT-10 NW4 SW4	20 N	53 E	30.60	ALFALFA	
"	LOT-9 NE4 SW4	"	"	16.67	"	
"	LOT-11 SW4 SW4	"	"	40.	"	
"	LOT-12 [illegible] SW4	"	"	22.64	"	
				599.91		

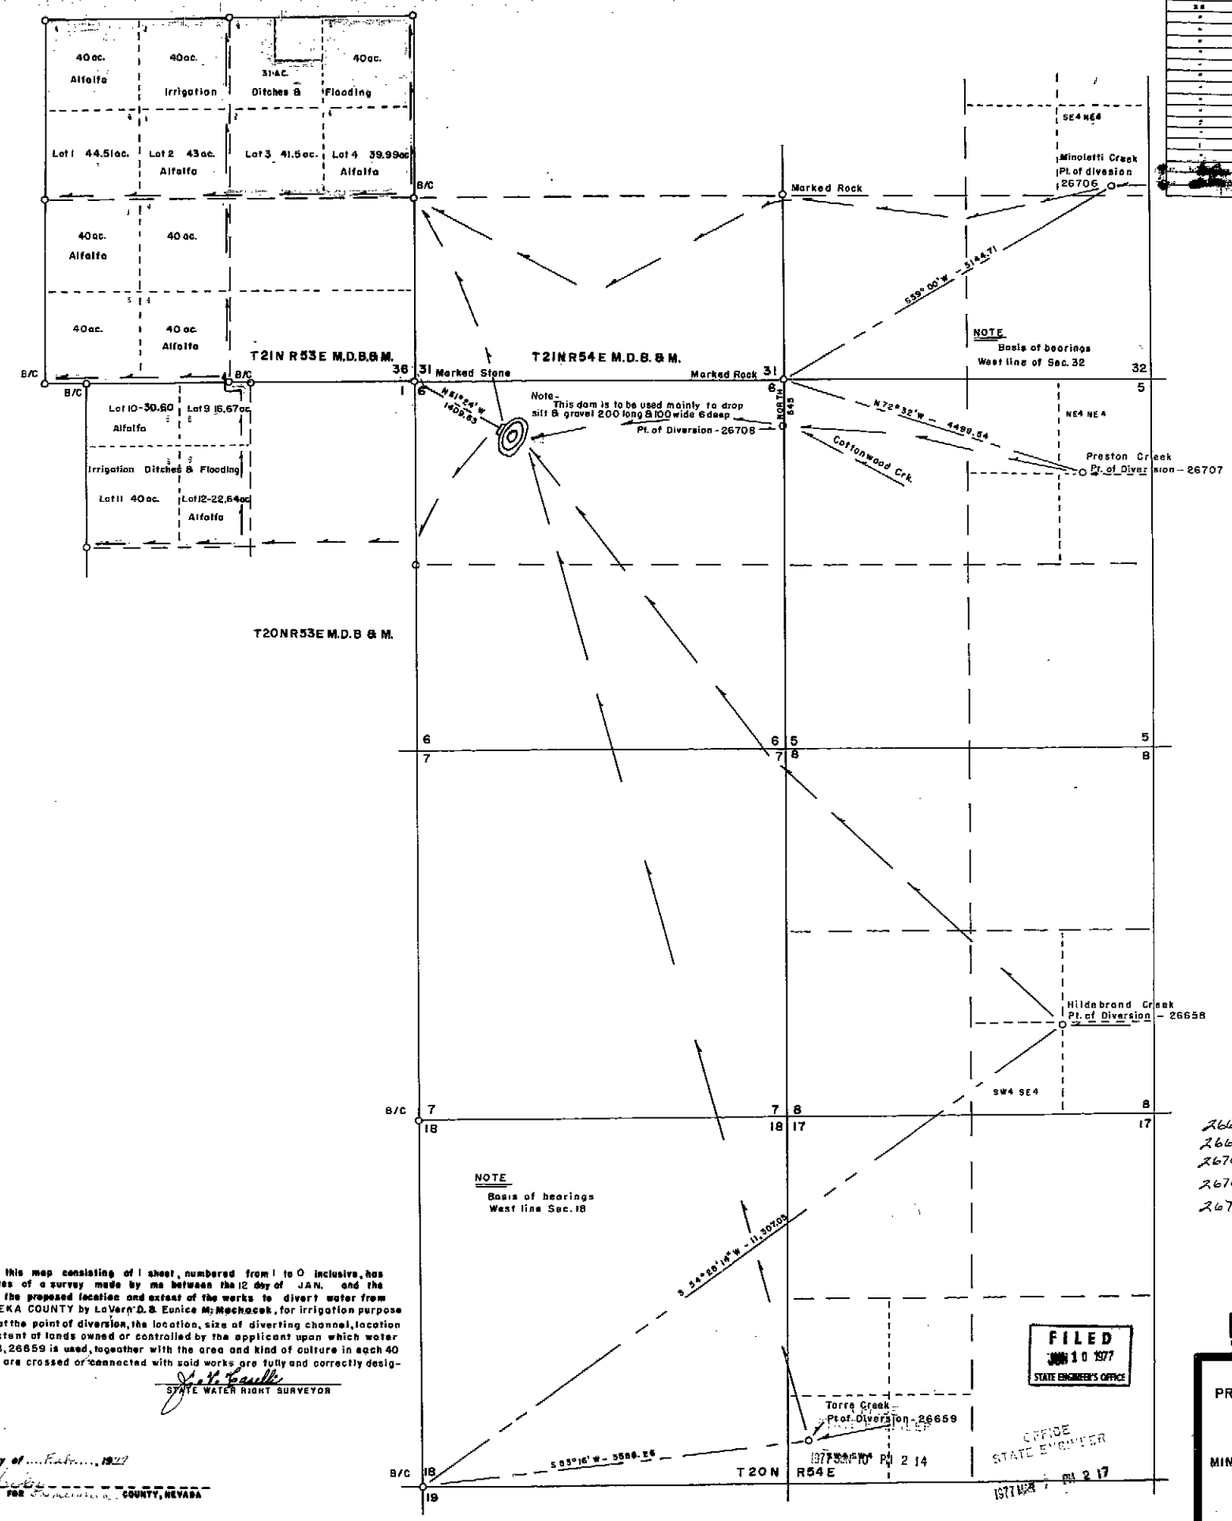

26658 CERTIFICATE No. 9076 ISSUED 7-28-77
26659 CERTIFICATE No. 9077 ISSUED 7-28-77
26706 CERTIFICATE No. 9078 ISSUED 7-28-77
26707 CERTIFICATE No. 9079 ISSUED 7-28-77
26708 CERTIFICATE No. 9080 ISSUED 7-28-77

0 1000 2000 3000 4000 5000

MAP TO ACCOMPANY PROOF OF BENEFICIAL USE UNDER PERMIT FOR IRRIGATION. FROM MINOLETTI, PRESTON, COTTONWOOD, HILDEBRAND, TORRE BY LAVERNE D.& EUNICE M. MACHACEK

26706
26707
26708
26658
26659

SCALE 1" = 1000 FT.

SURVEYED BY — J.V. CASELLI

State of Nevada
County of Esmeralda } S.S.

I, J.V. Caselli, being first duly sworn depose and say that this map consisting of 1 sheet, numbered from 1 to 0 inclusive, has been correctly drawn to the designated scale from field notes of a survey made by me between the 12 day of JAN. and the 13 day of JAN. ,1977, that it, truly and correctly represents the proposed location and extent of the works to divert water from Minoletti, Cottonwood, Preston, Hildebrand, Torre Creeks, in EUREKA COUNTY by LaVern D.& Eunice M. Machacek, for irrigation purpose under Application N° 26706, 26708, 26707, 26658, 26659. That the point of diversion, the location, size of diverting channel, location and discription of all measuring devices, the location and extent of lands owned or controlled by the applicant upon which water applied for under Application N° 26706, 26708, 26707, 26658, 26659 is used, together with the area and kind of culture in each 40 subdivision, and names of all other works or streams which are crossed or connected with said works are fully and correctly designated thereon.

J. V. Caselli
STATE WATER RIGHT SURVEYOR

Subscribed and sworn to before me this 21st day of Feb., 1977

NOTARY PUBLIC IN AND FOR Esmeralda COUNTY, NEVADA

26708 26707 26706 26659 26658 File Under