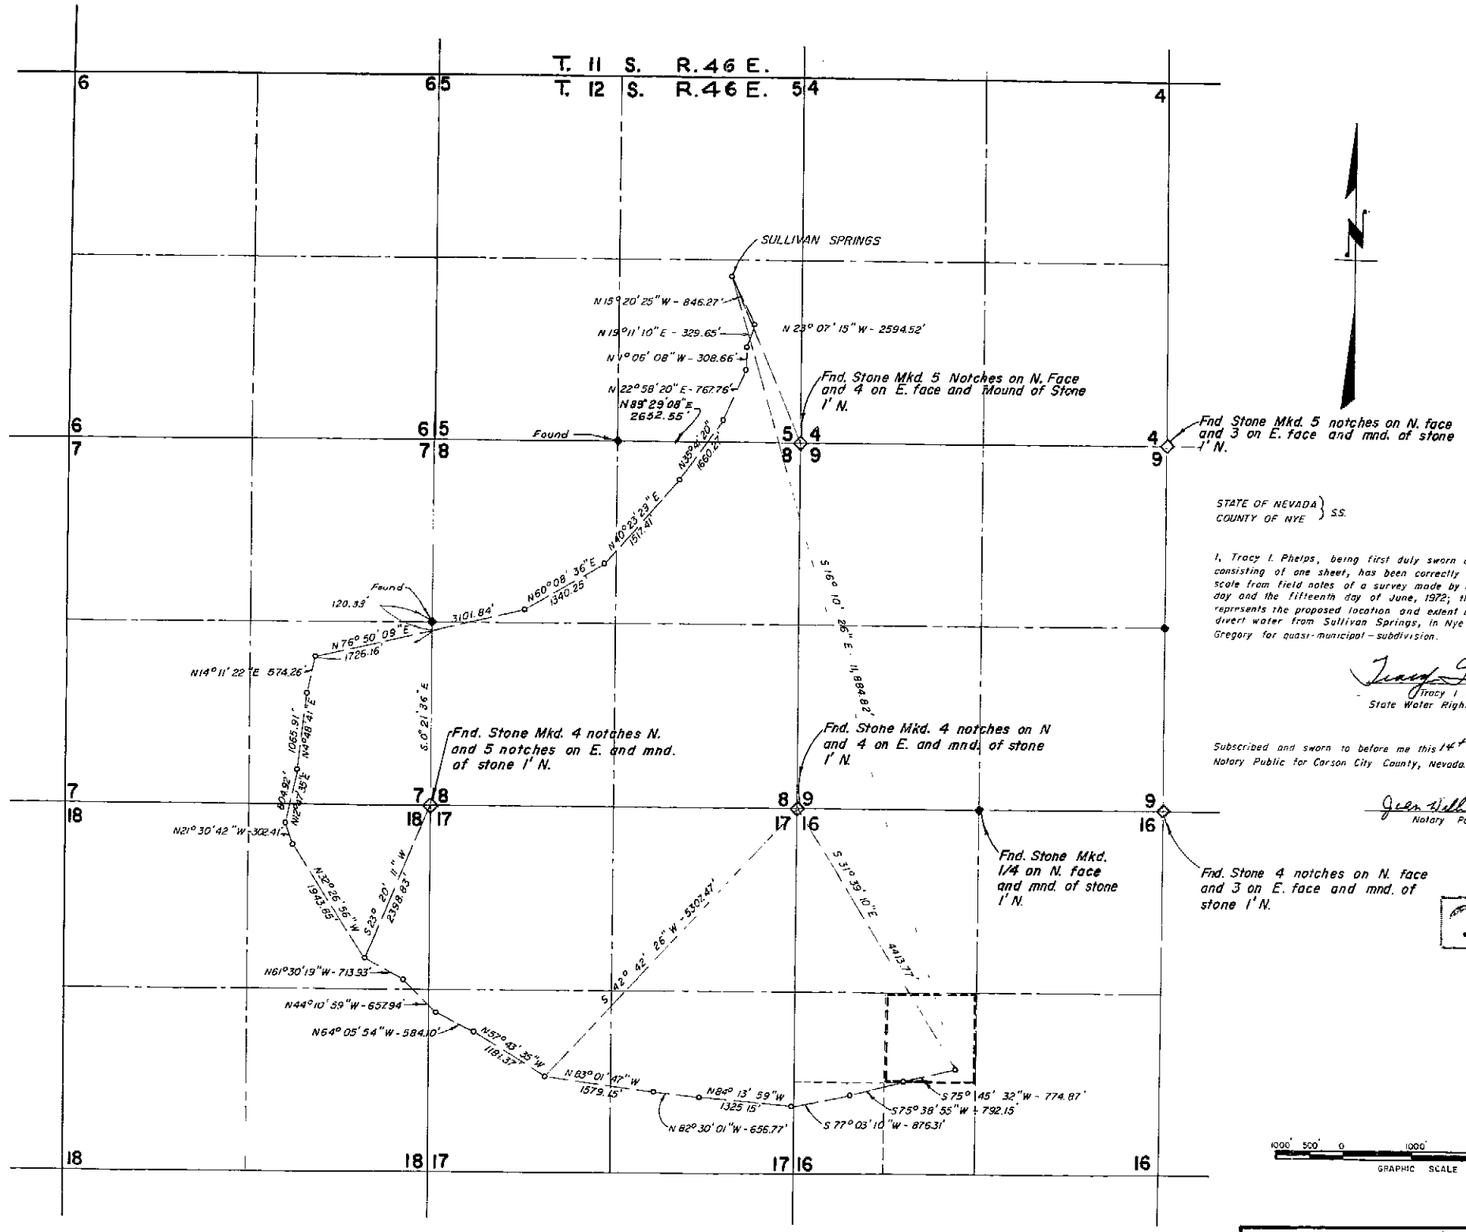

STATE OF NEVADA }
COUNTY OF NYE } S.S.

I, Tracy I. Phelps, being first duly sworn and say that this map, consisting of one sheet, has been correctly drawn to the designated scale from field notes of a survey made by me, between the 6th day and the fifteenth day of June, 1972; that it truly and correctly represents the proposed location and extent of the work used to divert water from Sullivan Springs, in Nye County, by Earl F. or Eulah H. Gregory for quasi-municipal - subdivision.

Tracy I. Phelps
Tracy I. Phelps
State Water Right Surveyor No. 407

Subscribed and sworn to before me this 14th day of August, 1972
Notary Public for Carson City County, Nevada.

Glen Williams
Notary Public

GLEN WILLIAMS
Notary Public — State of Nevada
Ormsby County
My Commission Expires Sept. 24, 1972

CERTIFICATE No. 8606 ISSUED 9-5-75

FILED
AUG 14 1972
STATE ENGINEER'S OFFICE

MAP
TO ACCOMPANY PROOF OF BENEFICIAL USE UNDER APPLICATION SERIAL NO. 26678
FOR QUASI-MUNICIPAL-SUBDIVISION

By: Earl F. Gregory or Eulah H. Gregory

From: SULLIVAN SPRINGS

26678