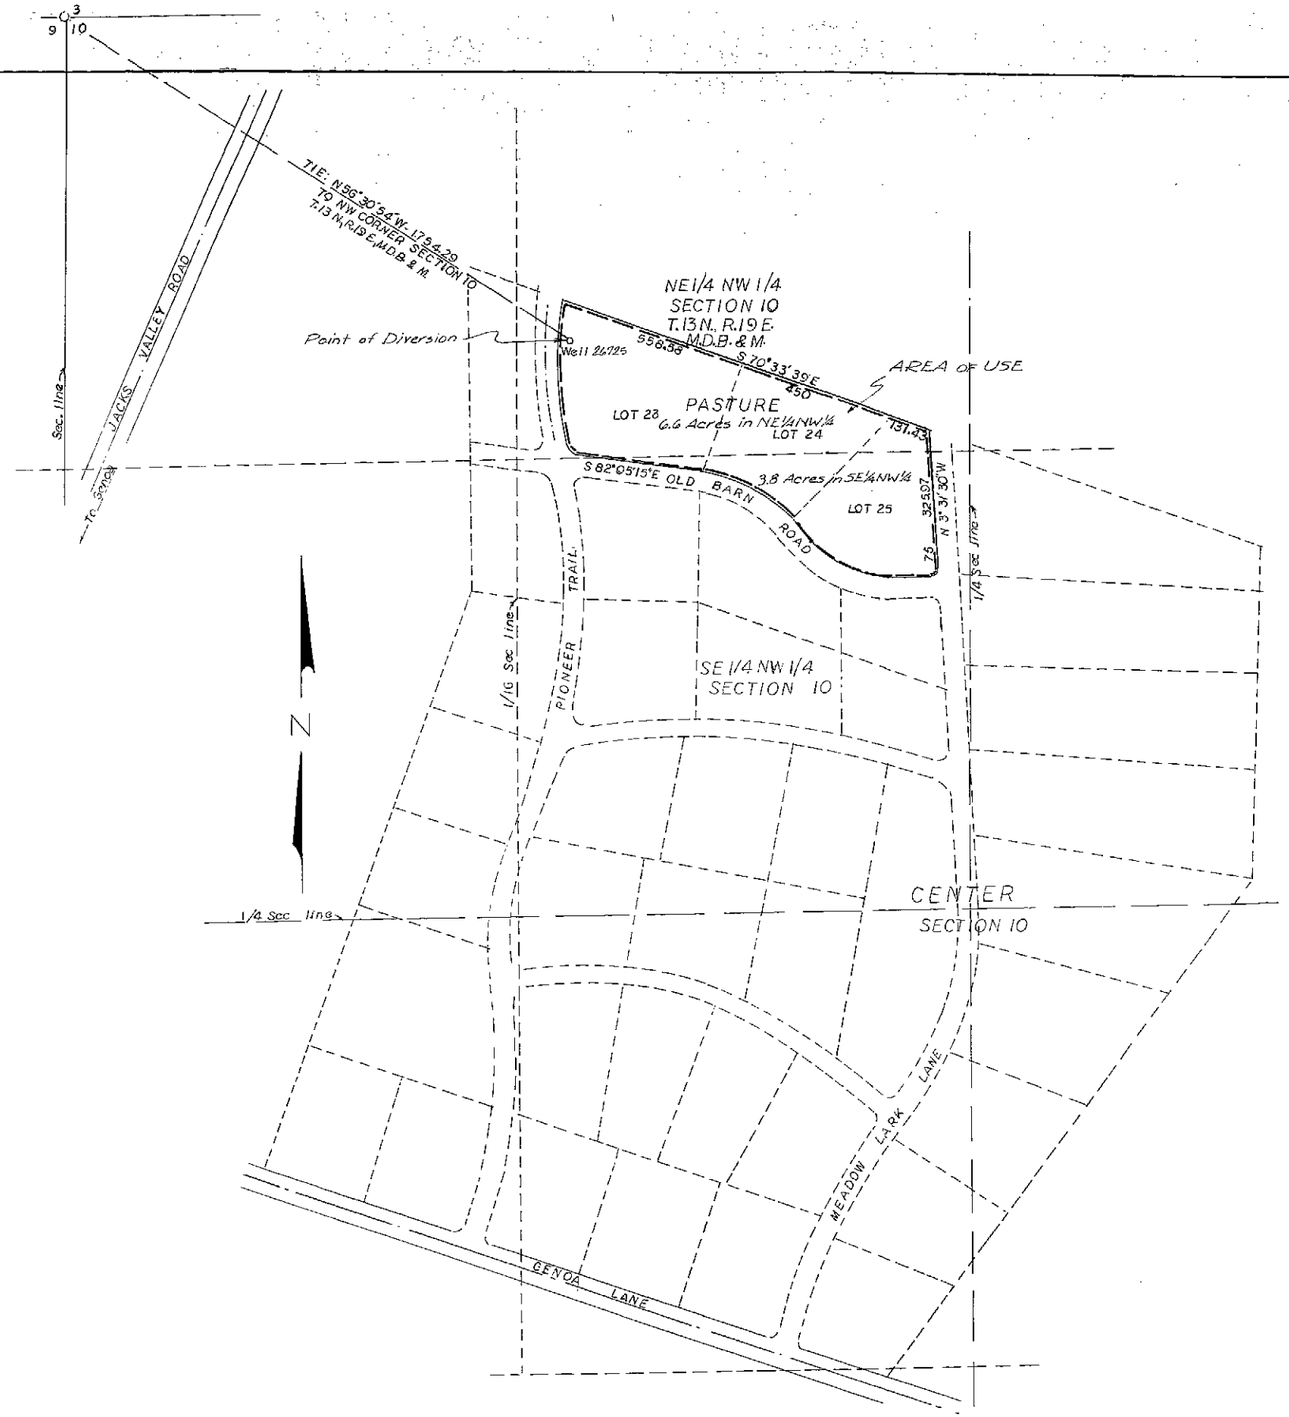

STATE OF NEVADA
COUNTY OF DOUGLAS

I, Robert C. Downer, being first duly sworn, depose and say that this map, consisting of 1 sheet, has been correctly drawn to the designated scale from field notes of a survey made by me on May 10, 1972; that it truly and correctly represents the actual location and extent of the works used to divert water from a well by Hubert E. Mc Coskey for irrigation & domestic purposes, that the points of diversion, the locations & sizes of diverting channels, the location & extent of lands owned by the applicant upon which water applied for under Application No. 26725 is used, together with the area and kind of culture in each 40 acre subdivision and the locations and names of all other works or streams which are crossed by or connected with said works are fully and correctly designated thereon.

Robert C. Downer
State Water Rights Surveyor #314

Subscribed and sworn to before me
this 20th day of September, 1977.
Notary Public in and for Carson Co., Nevada.

Gladys E. Anderson
My commission expires July 4, 1981

GLADYS E. ANDERSON
NOTARY PUBLIC
CARSON CITY, NEVADA
My Commission Expires July 4, 1981

0 1 2 3 4 5
Hundreds of Feet

FILED
SEP 20 1977
STATE ENGINEER'S OFFICE

MAP TO ACCOMPANY
PROOF OF BENEFICIAL USE FOR
IRRIGATION AND DOMESTIC PURPOSES
UNDER APPLICATION No. 26725
BY
HUBERT E. MC COSKEY
IN
CARSON VALLEY, DOUGLAS CO., NEVADA

Scale: 1"=200'

Downer Engineering-Gardnerville, Nevada

CERTIFICATE NO. 10186 ISSUED

Note: The Basis of Bearing for this Survey is the centerline of Genoa Lane S 71°31'30"E

26725