Section	Subdivision	Township	Range	Cultivated acreage	Description of culture	Date of first culture
15	NW1/4 NE1/4 NE1/4	17N	63E	8.59	Alfalfa hay	
15	NE1/4 NE1/4 NE1/4	17N	63 E	9.85	Pasture	
			Total	18.44		

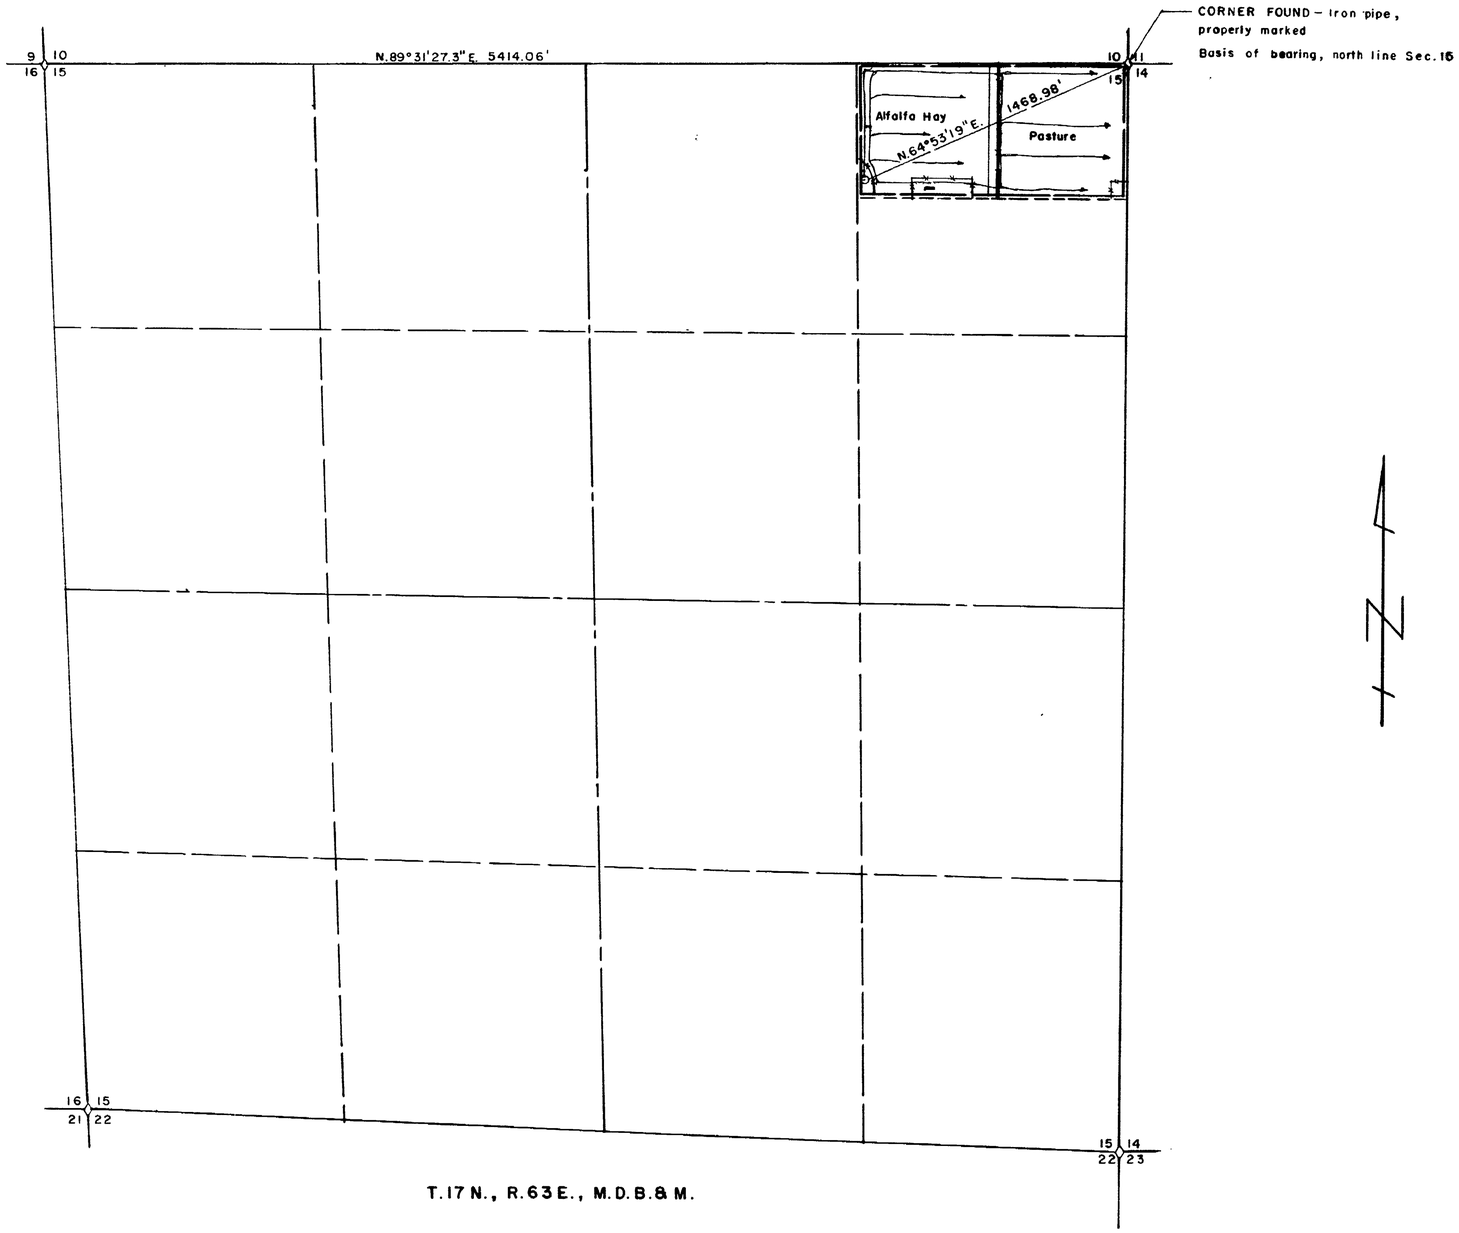

T.17 N., R.63 E., M.D.B.& M.

STATE OF NEVADA }SS.
County of White Pine }

I, Donald E. Lewis, being first duly sworn, depose and say that this map consisting of one sheet, has been correctly drawn to the designated scale from field notes made by me, between the 10th and 12th days of February, 1974, that it truly and correctly represents the location and extent of the works used to divert water from underground sources in White Pine County by Keith and Mildred Loveridge for irrigation and domestic purposes under application No. 26739. That the point of diversion, the location, size of the diverting channel, location and description of all measuring devices, the location and extent of lands owned or controlled by the applicant upon which water applied for under Application No. 26739 is used, together with the area and kind of culture in each 40-acre subdivision, and the location and names of all other works or streams which are crossed by or connected with said works are fully and correctly designated thereon.

Donald E. Lewis
State Water Right Surveyor

Subscribed and sworn to before me this 19th day of February, 1974.

Linda R. Carson
Notary Public in and for White Pine County, Nevada

0 400 800 1200 1600
Scale 1" = 400'

CERTIFICATE No. 8310 ISSUED 6-21-74

FILED
FEB 20 1974
STATE ENGINEER'S OFFICE

OFFICE
STATE ENGINEER

DATE	DESCRIPTION

FIELD DEL	CHECK
DETAIL DEL	APPROVED
DESIGN	FILE No.
TRACING	DR'G. No.

MAP TO ACCOMPANY PROOF OF BENEFICIAL USE UNDER PERMIT NO. 26739
FOR IRRIGATION AND DOMESTIC
BY KEITH AND MILDRED LOVERIDGE
FROM UNDERGROUND SOURCE

L & M Engineering 614 High Street Ely, Nevada 89301

26739