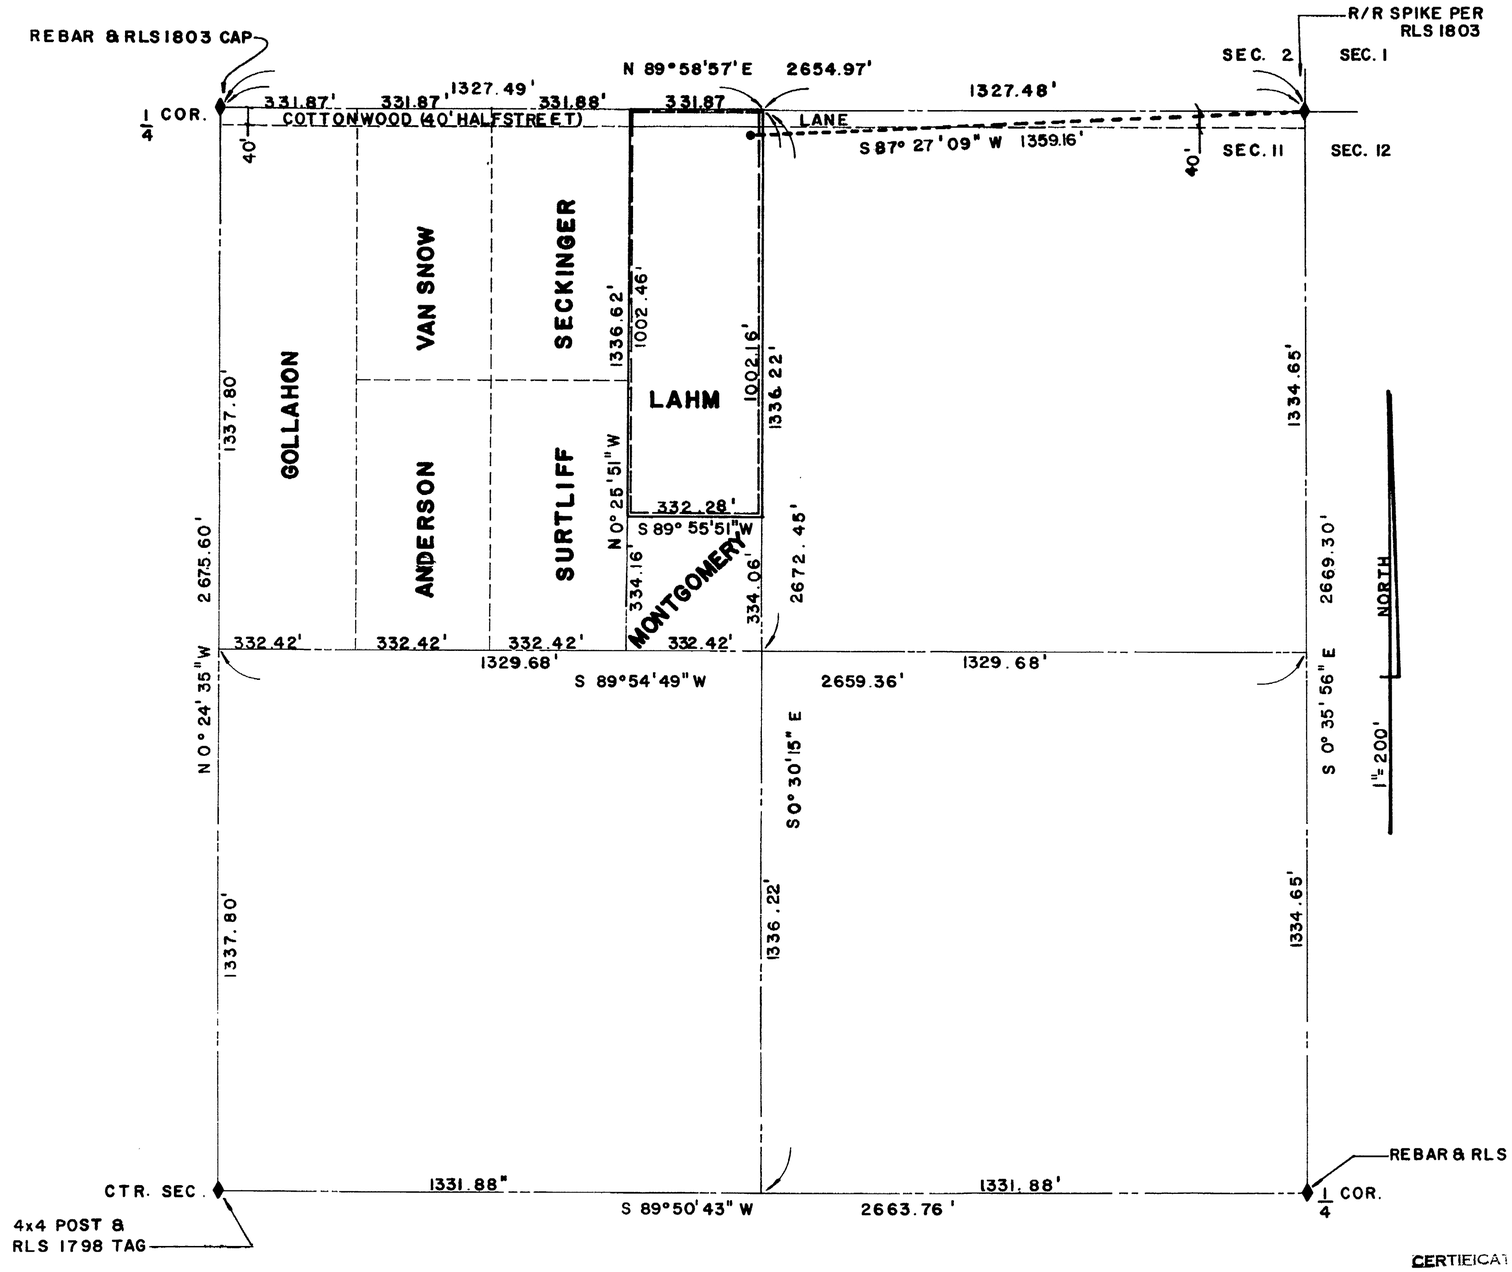

STATE OF NEVADA } ss
COUNTY OF CLARK

I, TEVFIK TUREGUN, BEING FIRST DULY SWORN, DEPOSE AND SAY THAT THIS MAP CONSISTING OF ONE SHEET, HAS BEEN CORRECTLY DRAWN TO THE DESIGNATED SCALE FROM FIELD NOTES OF A SURVEY MADE UNDER MY SUPERVISION AND DIRECTION BETWEEN THE 19th DAY OF JULY 1977 AND THE 20th DAY OF JULY 1977; THAT IT TRULY AND CORRECTLY REPRESENTS THE LOCATION AND EXTENT OF THE WORKS USED TO DIVERT UNDERGROUND WATER FROM THE MUDDY RIVER ARTESIAN BASIN, CLARK COUNTY, NEVADA BY ROBERT L. LAHM, 121 GOLDEN DRIVE, LAS VEGAS, NEVADA; AND THAT THE WATER DIVERTED SHALL BE USED FOR THE PURPOSE OF AGRICULTURAL IRRIGATION.

Tevfik Türegün
TEVFIK TUREGUN
STATE WATER RIGHTS SURVEYOR
NEVADA CERTIFICATE # 281

SUBSCRIBED AND SWORN TO BEFOR ME THIS 2ND DAY OF AUGUST 1977

Jewell Bidelman
NOTARY PUBLIC IN AND FOR
CLARK COUNTY, NEVADA

Notary Public State of Nevada
Clark County
Jewell Bidelman

BASIS OF BEARING:
N 0° 24' 35" W OF THE WEST LINE OF THE NE 4 OF SEC. 11, T16S, R67E MDB&M AS SHOWN ON PAGE 42 OF BOOK 1, CLARK COUNTY RECORDS.

REFERENCE:
APPLICATION FOR PERMIT TO APPROPRIATE THE PUBLIC WATERS OF THE STATE OF NEVADA NO. 26747

LEGEND:
MONUMENT FOUND AS NOTED ♦

CERTIFICATE NO. 8232 ISSUED July 29, 1978

DISTANCE IN FEET
0 50 100 200 400 600 800
SCALE: 1" = 200'

FILED
AUG 2 1977
STATE ENGINEER'S OFFICE

SHEET 1 OF 1

MAP TO ACCOMPANY
APPLICATION OF WATER TO
BENEFICIAL USE

FOR: AGRICULTURAL IRRIGATION
BY: ROBERT L. LAHM
FROM: MUDDY RIVER
ARTESIAN WELL
CLARK COUNTY, NEVADA

26747