CULTURAL MAP TABULATION

SECTION	SUBDIVISION	TOWNSHIP	RANGE	CULTIVATED ACREAGE	DESCRIPTION OF CULTURE	DATE OF FIRST CULTURE
19	S.W.1/4 S.E.1/4	19 N	20 E	0.44 Ac.±	LAWN	

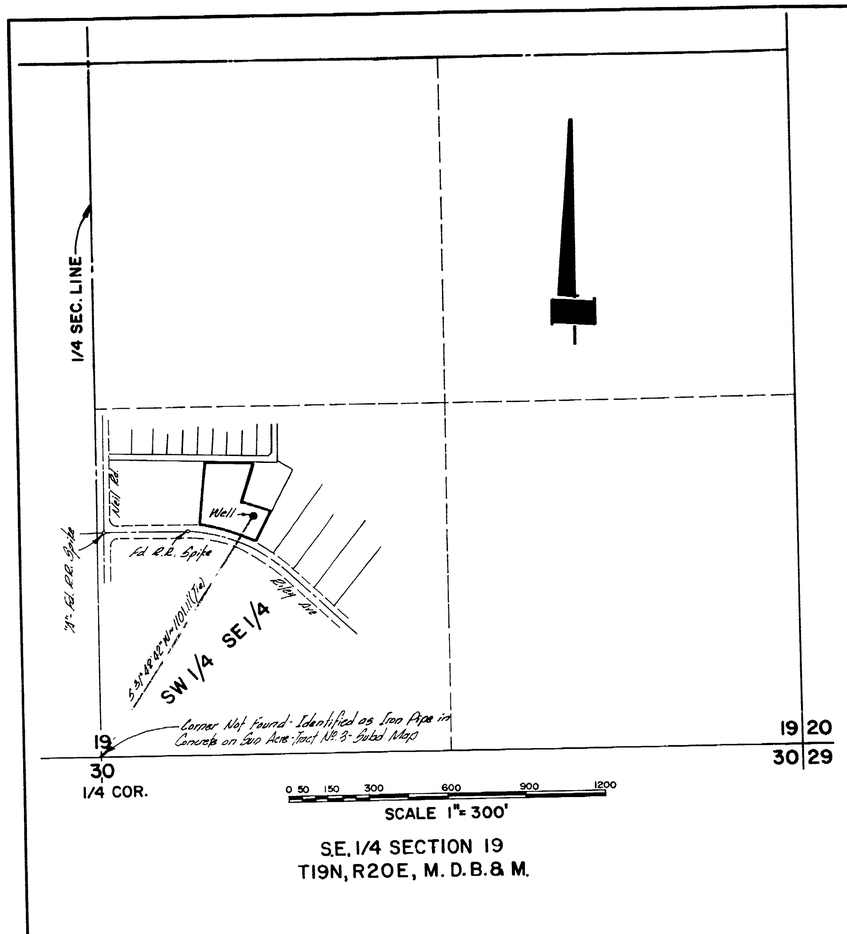

S.E. 1/4 SECTION 19
T19N, R20E, M.D.B.& M.

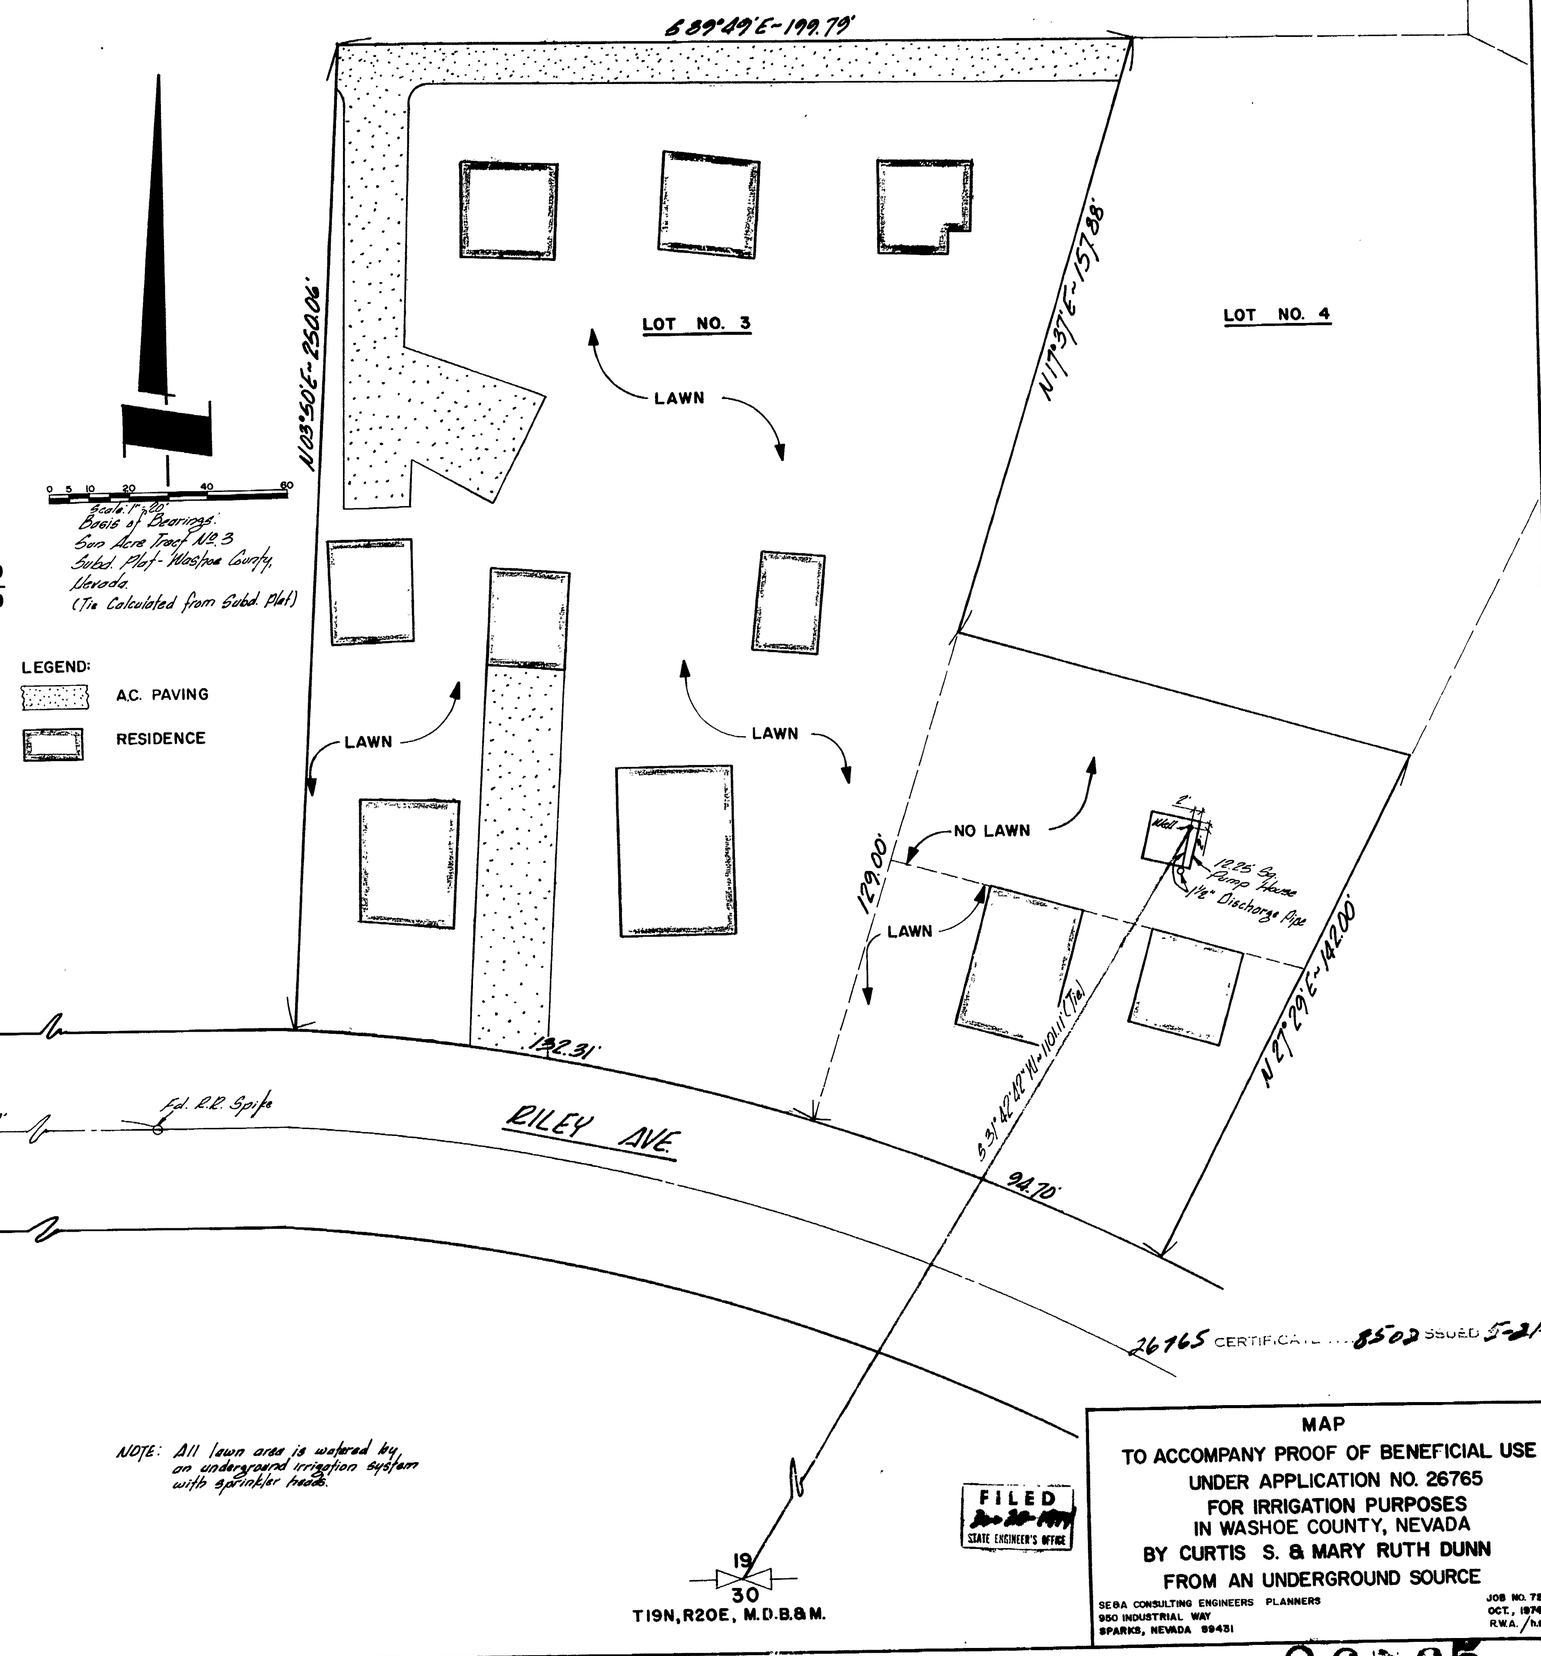

LEGEND:

- A.C. PAVING
- RESIDENCE

NOTE: All lawn area is watered by an underground irrigation system with sprinkler heads.

STATE OF NEVADA
COUNTY OF WASHOE ss

I, Richard W. Arden, being first duly sworn, depose and say that this map, consisting of one sheet, has been correctly drawn to the designated scale from field notes of a survey made under my supervision and direction, on the 5TH day of Dec, 1974, that it truly and correctly represents the proposed location and extent of the works used to divert water from an underground source in Washoe County for Irrigation Purposes by CURTIS S. and MARY RUTH DUNN under Application No. 26765. That the point of diversion, the location, size of the diverting channel, location and description of all measuring devices, the location and extent of lands owned or controlled by the applicant upon which water applied for under Application No. 26765 is used, together with the area and kind of culture in each 40 acre subdivision, and the locations and names of all other works or streams which are crossed by or connected with said works are fully and correctly designated thereon.

Richard W. Arden
RICHARD W. ARDEN
State Water Right Surveyor No. 307

Subscribed and sworn to before me on this 5th day of December, 1974. Notary Public in and for Washoe County, Nevada.

Carol Ann Adams
Notary Public

CAROL ANN ADAMS
Notary Public — State of Nevada
County
My Commission Expires June 25, 1975

FILED
Dec 20 1974
STATE ENGINEER'S OFFICE

MAP
TO ACCOMPANY PROOF OF BENEFICIAL USE
UNDER APPLICATION NO. 26765
FOR IRRIGATION PURPOSES
IN WASHOE COUNTY, NEVADA
BY CURTIS S. & MARY RUTH DUNN
FROM AN UNDERGROUND SOURCE

SEBA CONSULTING ENGINEERS PLANNERS
950 INDUSTRIAL WAY
SPARKS, NEVADA 89431

JOB NO. 72285
OCT., 1974
R.W.A. / h.f.m.

26765 CERTIFICATE 8502 ISSUED 5-21-75

26765