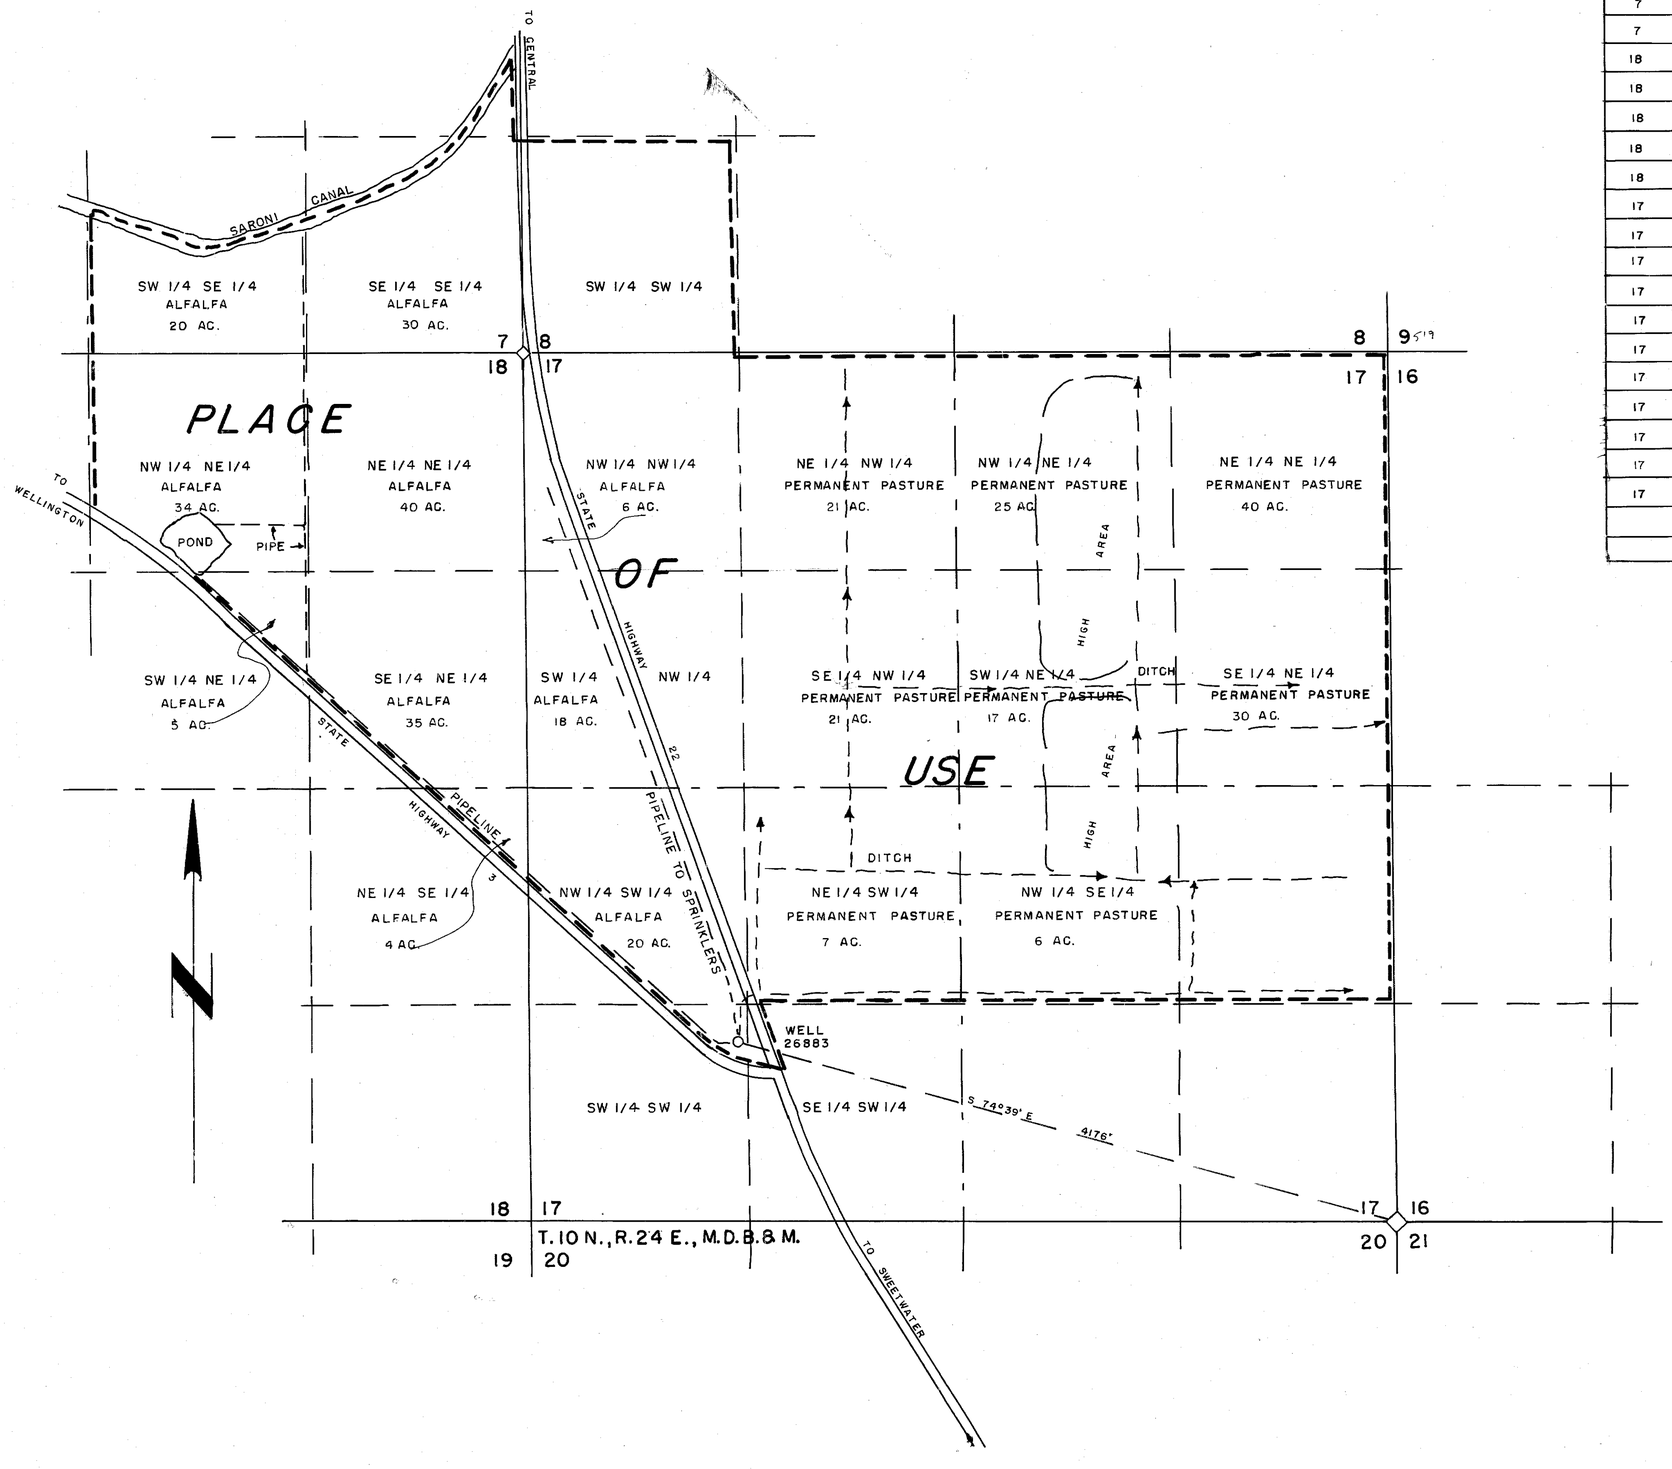

SECTION	SUBDIVISION	TOWN-SHIP	RANGE	CULTIVATED ACREAGE	DESCRIPTION OF CULTURE	DATE OF FIRST CULTURE
7	SW 1/4 SE 1/4	10 N.	24 E.	20	ALFALFA	
7	SE 1/4 SE 1/4	"	"	30	"	
18	NW 1/4 NE 1/4	"	"	34	"	
18	NE 1/4 NE 1/4	"	"	40	"	
18	SE 1/4 NE 1/4	"	"	35	"	
18	SW 1/4 NE 1/4	"	"	5	"	
18	NE 1/4 SE 1/4	"	"	4	"	
17	NW 1/4 NW 1/4	"	"	6	"	
17	SW 1/4 NW 1/4	"	"	18	"	
17	NW 1/4 SW 1/4	"	"	20	"	
17	NE 1/4 NW 1/4	"	"	21	PERMANENT PASTURE	
17	NW 1/4 NE 1/4	"	"	25	"	
17	NE 1/4 NE 1/4	"	"	40	"	
17	SE 1/4 NW 1/4	"	"	21	"	
17	SW 1/4 NE 1/4	"	"	17	"	
17	SE 1/4 NE 1/4	"	"	30	"	
17	NE 1/4 SW 1/4	"	"	7	"	
17	NW 1/4 SE 1/4	"	"	6	"	

STATE OF NEVADA }
CARSON CITY } S.S.

I, Walter G. Reid, being first duly sworn, depose and say that this map, consisting of one sheet, has been correctly drawn to the designated scale from field notes of a survey made by me on the 26th day of July, 1978, that it truly and correctly represents the location and extent of the works used to divert water from underground source in Lyon County, by William M. Weaver Jr. for irrigation and domestic purposes under Application No. 26883. That the point of diversion, the location, size of the diverting channel, location and description of measuring devices the location and extent of lands owned or controlled by the applicant upon which water applied for under Application No. 26883 is used, together with the area and kind of culture in each 40 acre subdivision, and the locations and names of all other works or streams which are crossed by or connected with said works are fully and correctly designated thereon.

Walter G. Reid
State Water Right Surveyor

Subscribed and sworn to before me this ____ day of _____, 1978

JEAN WILLIAMS
NOTARY PUBLIC - NEVADA
CARSON CITY
My Commission Expires Sept. 24, 1981

SCALE 1" = 500

0 100 250 500 1000 1500 2000 2500

FILED
AUG 1 1978
STATE ENGINEER'S OFFICE

S

CERTIFICATE No. 9280 ISSUED 10-17-78

MAP
TO ACCOMPANY PROOF
OF BENEFICIAL USE UNDER
APPLICATION NO. 26883
FOR IRRIGATION & DOMESTIC
BY WILLIAM M. WEAVER JR.
FROM UNDERGROUND SOURCE

86613 85399 77433 77432 26883