CULTURAL MAP TABULATION

SEC-TION	SUBDIVISION		TWN.	RGE.	CULTI-TED ACREAGE	DESCRIPTION OF CULTURE	DATE OF FIRST CULTURE
32	NW 4	SE 4	43N.	37E	40.00	ALFALFA	
"	NE 4	SE 4	"	"	39.1	"	"
"	SW 4	SE 4	"	"	40.00	"	
"	SE 4	SE 4	"	"	36.6	"	
33	NW 4	SW 4	"	"	39.1	"	
"	NE 4	SW 4	"	"	39.4	"	
"	SW 4	SW 4	"	"	38.5	"	
"	SE 4	SW 4	"	"	39.1	"	
"	NW 4	SE 4	"	"	38.8	"	
"	NE 4	SE 4	"	"	35.4	"	
"	SW 4	SE 4	"	"	39.0	"	
"	SE 4	SE 4	"	"	36.7	"	

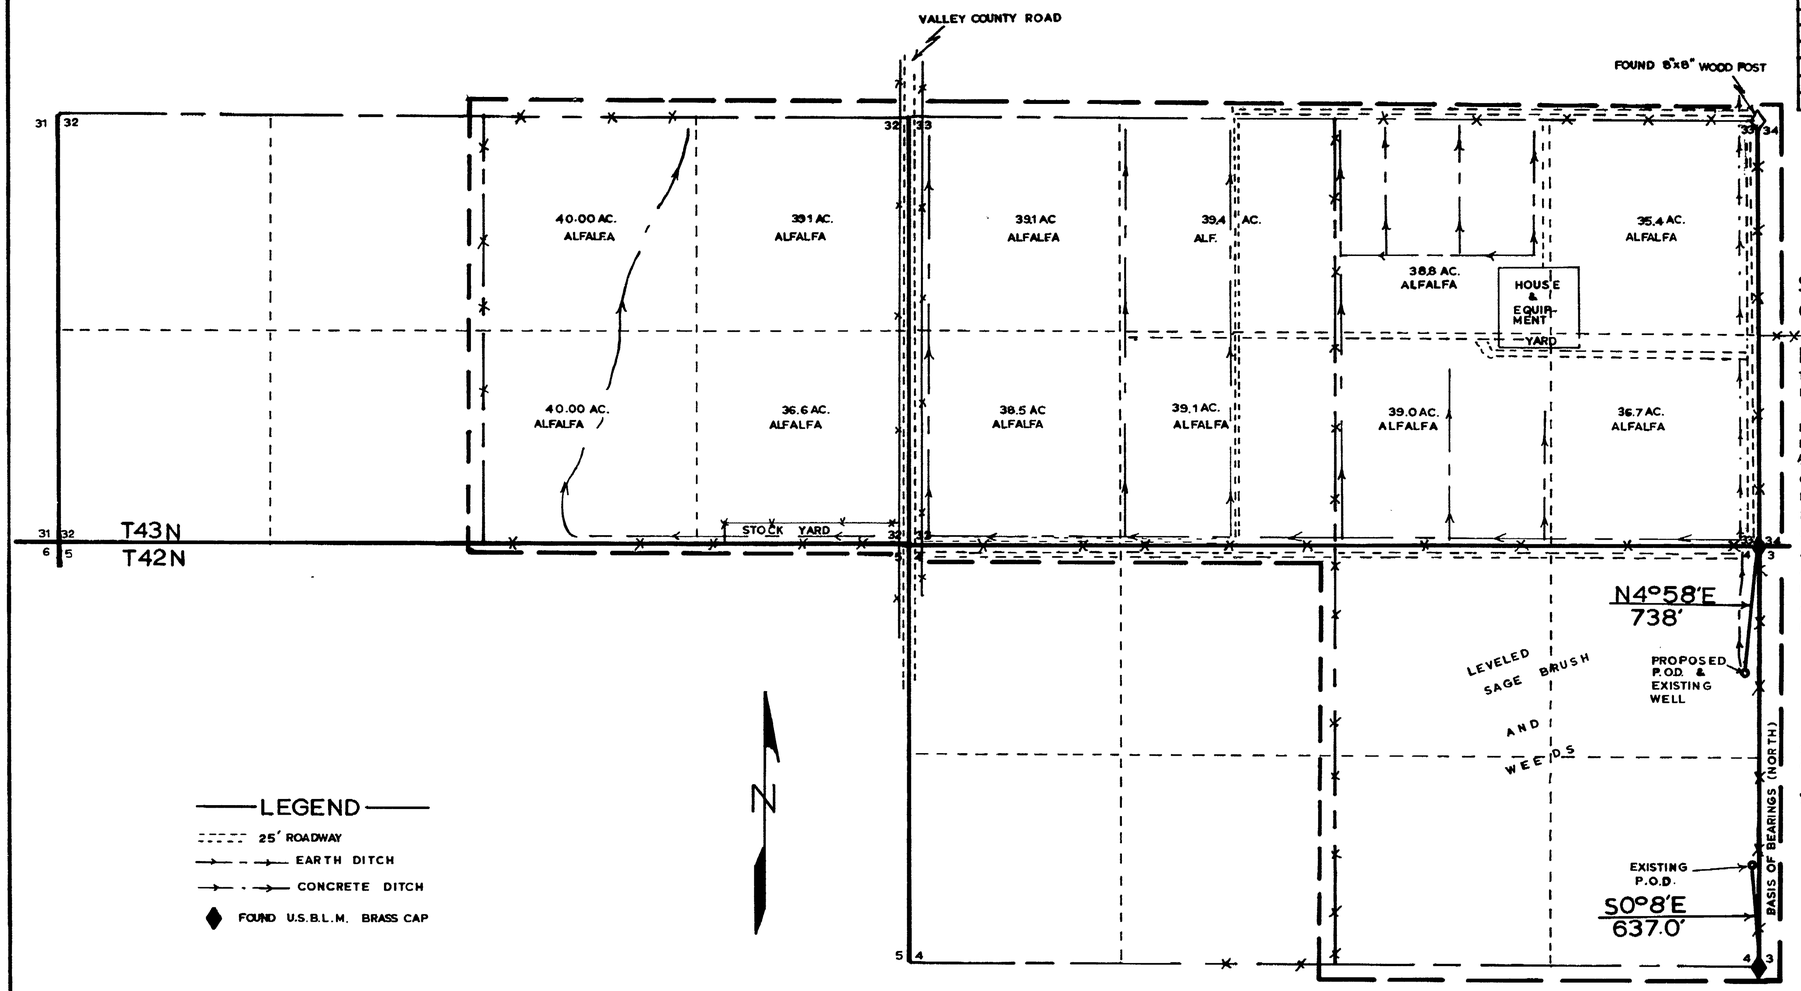

STATE OF NEVADA
COUNTY OF HUMBOLDT } S.S.

I C.H. KETCHAM, BEING FIRST DULY SWORN, DEPOSE AND SAY THAT THIS MAP, CONSISTING OF 1 SHEET, HAS BEEN CORRECTLY DRAWN TO THE DESIGNATED SCALE FROM FIELD NOTES OF A SURVEY MADE BY ME, ON THE 25TH. DAY OF AUGUST, 1972; THAT IT TRULY AND CORRECTLY REPRESENTS THE PROPOSED LOCATION AND EXTENT OF THE WORKS USED TO DIVERT WATER FROM UNDERGROUND IN HUMBOLDT COUNTY, BY AMERICAN NAT. LIFE INS. CO. FOR IRRIGATION PURPOSES UNDER APPLICATION NO.(S) 20780 THAT THE POINT OF DIVERSION, THE LOCATION, SIZE OF DIVERTING CHANNEL, LOCATION AND DESCRIPTION OF ALL MEASURING DEVICES, THE LOCATION AND EXTENT OF LANDS OWNED OR CONTROLLED BY THE APPLICANT UPON WHICH WATER APPLIED FOR UNDER APPLICATION NO.(S) 20780 IS USED, TOGETHER WITH THE AREA AND KIND OF CULTURE IN EACH 40-ACRE SUBDIVISION, AND THE LOCATION AND NAMES OF ALL OTHER WORKS OR STREAMS WHICH ARE CROSSED BY OR CONNECTED WITH SAID WORKS ARE FULLY AND CORRECTLY DESIGNATED THEREON.

C. H. Ketcham
STATE WATER-RIGHT SURVEYOR R.L.S. 3049

SUBSCRIBED AND SWORN TO BEFORE ME THIS 11th. DAY OF September, 1972.

Barbara A. Ketcham
NOTARY PUBLIC HUMBOLDT COUNTY, NEVADA

BARBARA A. KETCHAM
Notary Public — State of Nevada
Humboldt County
My Commission Expires Mar. 12, 1975

LEGEND
- 25' ROADWAY
- EARTH DITCH
- CONCRETE DITCH
- FOUND U.S.B.L.M. BRASS CAP

0' 100' 200' 300' 400' 500' 1000' 1500' 2500'
SCALE — 1" = 500'

CERTIFICATE NO. 8160 ISSUED 11-2-73

OFFICE
STATE ENGINEER
1972 SEP 18 AM 10 36

FILED
SEP 18 1972
STATE ENGINEER'S OFFICE

MAP
TO ACCOMPANY PROOF of BENEFICIAL USE UNDER APPLICATION NO. 20780
FOR IRRIGATION & CHANGE P.O.D.
By: AMERICAN NATIONAL LIFE INS. CO.
From: UNDERGROUND

C.H. "PETE" KETCHAM — REGISTERED LAND SURVEYORS
P.O. BOX 461 WINNEMUCCA, NEVADA

T42N R37E M.D.B.&M.

26987