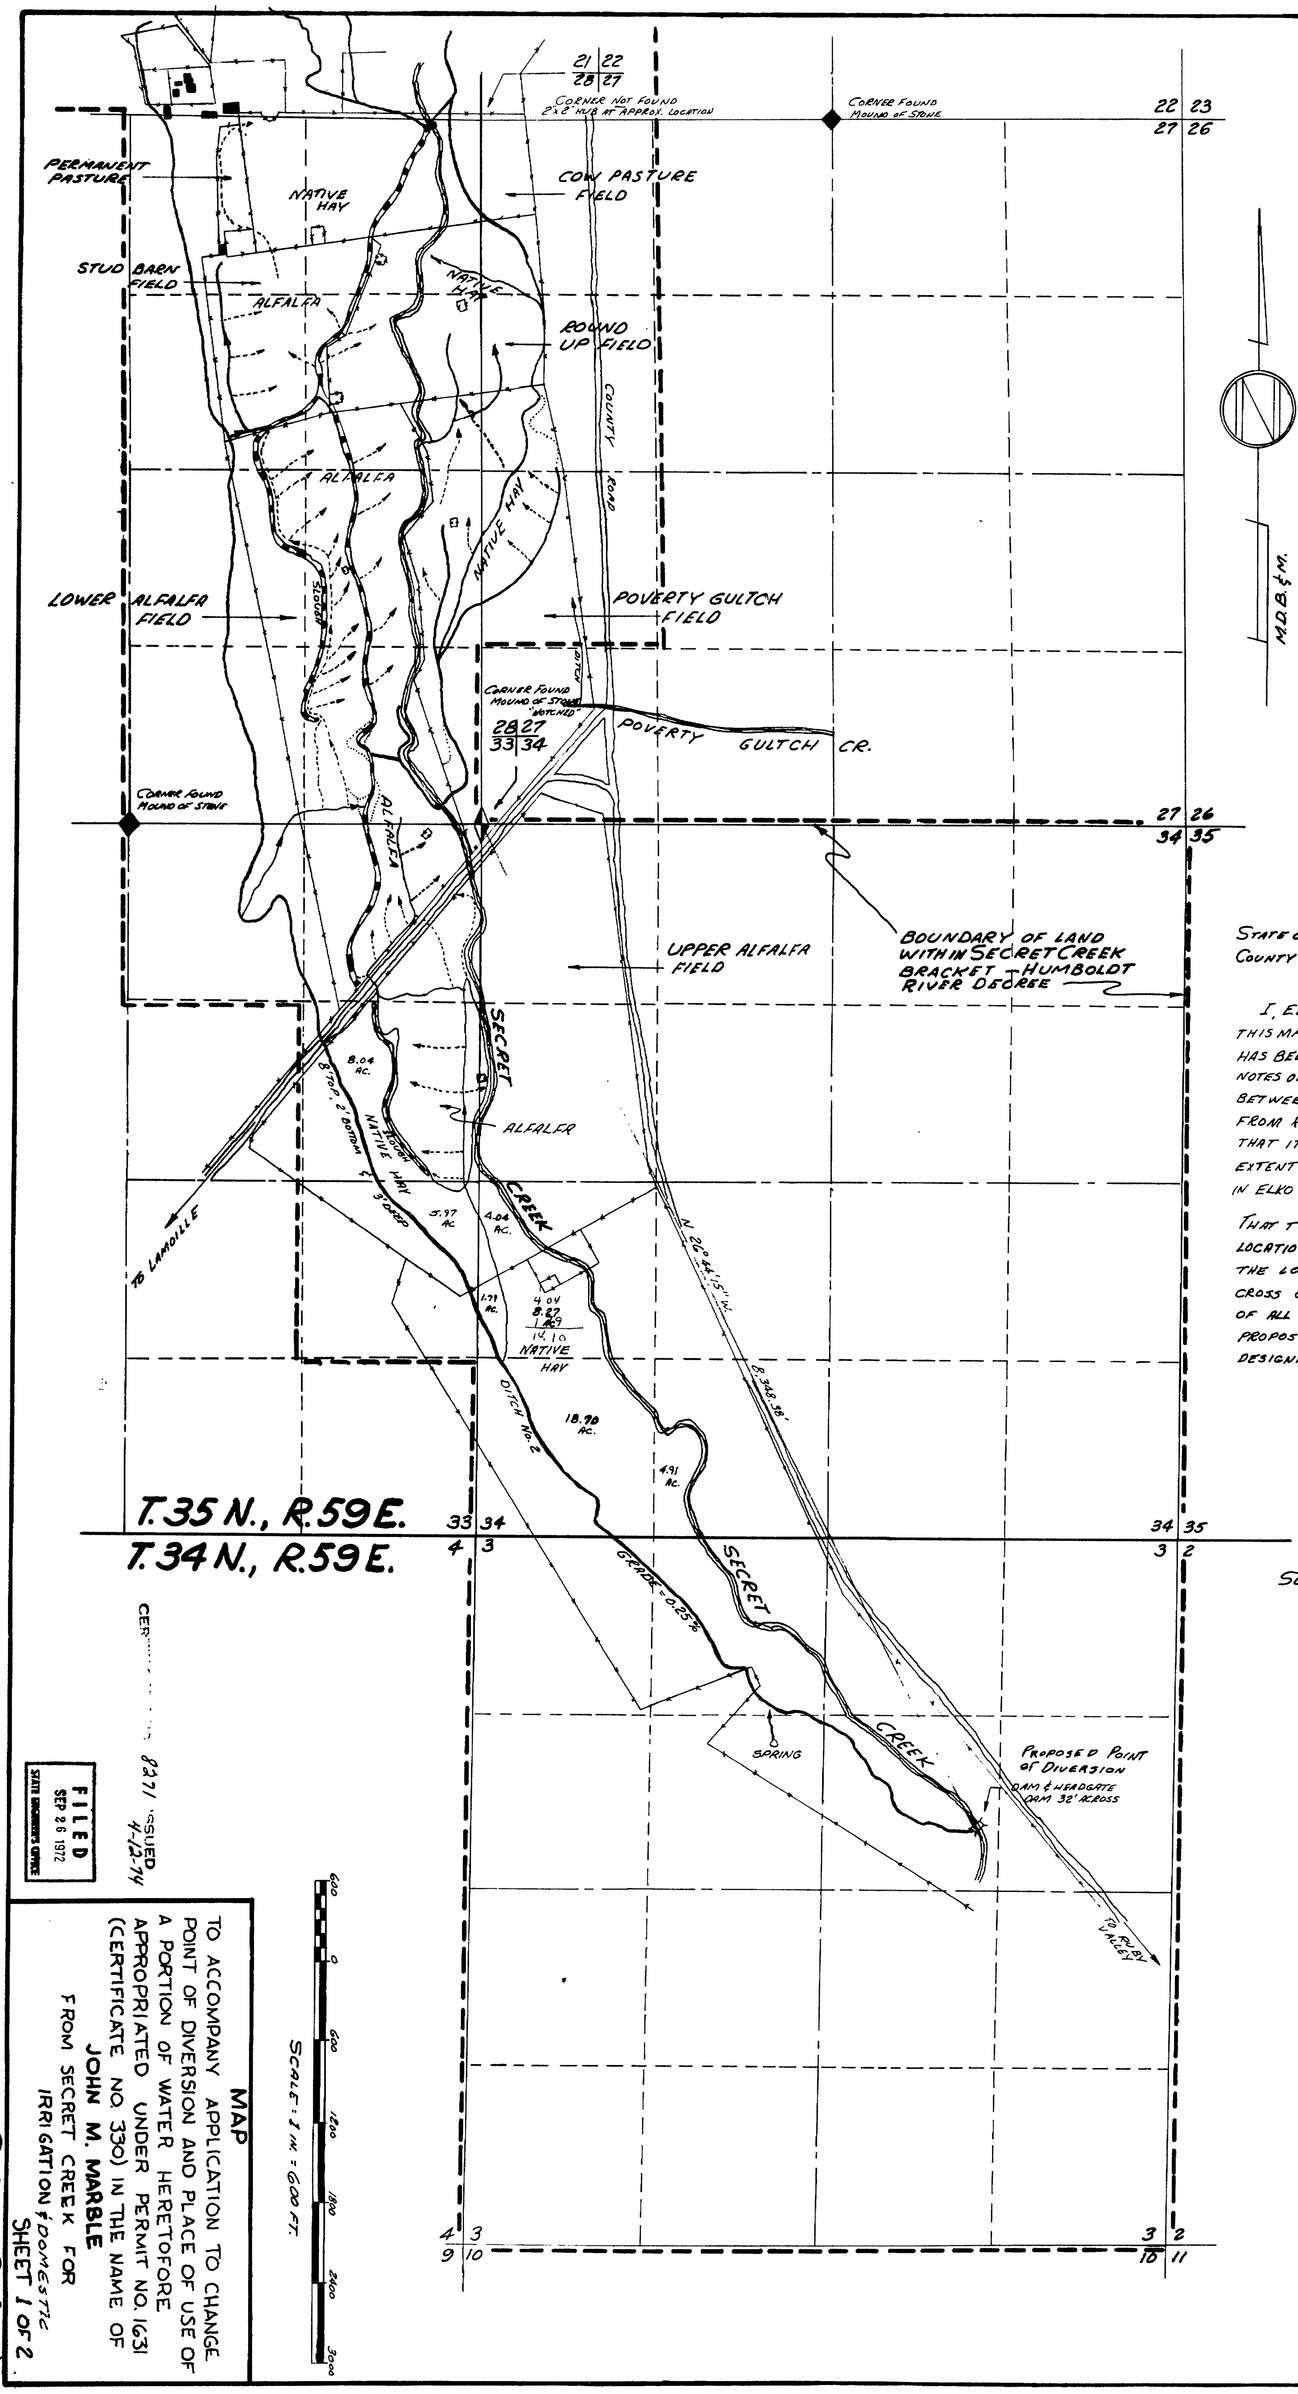

CULTURAL TABULATION

SEC.	SUB-DIVISION	TOWN-SHIP	RANGE	CULTIVATED ACREAGE	DESCRIPTION OF CULTURE
33	SE 1/4 NE 1/4	35 N.	59 E.	8.04	NATIVE HAY
33	NE 1/4 SE 1/4	"	"	5.97	" "
34	NW 1/4 SW 1/4	35 N.	59 E.	4.04	NATIVE HAY
34	" "	"	"	1.79	" "
34	" "	"	"	8.27	" "
34	SW 1/4 SW 1/4	"	"	18.90	" "
34	SE 1/4 SW 1/4	"	"	4.91	" "
			TOTAL =	51.72	

STATE OF NEVADA
COUNTY OF ELKO } SS

I, ED GRANADOS, BEING FIRST DULY SWORN, DEPOSE AND SAY, THAT THIS MAP, CONSISTING OF 2 SHEETS NUMBERED FROM 1 TO 2, INCLUSIVE, HAS BEEN CORRECTLY DRAWN TO THE DESIGNATED SCALE FROM FIELD NOTES OF A SURVEY MADE UNDER MY SUPERVISION AND DIRECTION BETWEEN THE 3RD DAY OF JULY AND 25TH DAY OF JULY, 1971; AND FROM RECORDS ON FILE IN THE OFFICE OF THE STATE ENGINEER; THAT IT TRULY AND CORRECTLY REPRESENTS THE LOCATION AND EXTENT OF THE WORKS USED TO DIVERT WATER FROM SECRET CREEK, IN ELKO COUNTY, BY JOHN M. MARBLE FOR IRRIGATION PURPOSES.

THAT THE POINTS OF DIVERSION, THE APPROXIMATE SIZE AND LOCATION OF THE DIVERTING CHANNEL, ALL RESERVOIRS OR BASINS, THE LOCATION AND NAMES OF ALL OTHER WORKS WHICH WILL CROSS OR CONNECT WITH THE PROPOSED WORKS, AND THE BOUNDARY OF ALL LANDS, SHOWING BY 40-ACRE SUBDIVISIONS THE AREAS PROPOSED TO BE IRRIGATED, ARE FULLY AND CORRECTLY DESIGNATED THEREON.

Ed Granados
STATE WATER RIGHT SURVEYOR #400

SUBSCRIBED AND SWORN TO BEFORE ME THIS 11TH DAY OF FEBRUARY, 1972

Clara R. Hallock
NOTARY PUBLIC IN AND FOR ELKO COUNTY, NEVADA

CLARA R. HALLOCK
Notary Public in and for Nevada
Elko County, Nevada
Commission Expires Nov. 19, 1974

CERTIFICATE 8271 ISSUED 4-12-74

FILED
SEP 26 1972
STATE ENGINEER'S OFFICE

MAP
TO ACCOMPANY APPLICATION TO CHANGE POINT OF DIVERSION AND PLACE OF USE OF A PORTION OF WATER HERETOFORE APPROPRIATED UNDER PERMIT NO. 1631 (CERTIFICATE NO. 330) IN THE NAME OF
JOHN M. MARBLE
FROM SECRET CREEK FOR IRRIGATION & DOMESTIC
SHEET 1 OF 2

SCALE: 1 IN. = 600 FT.

27001

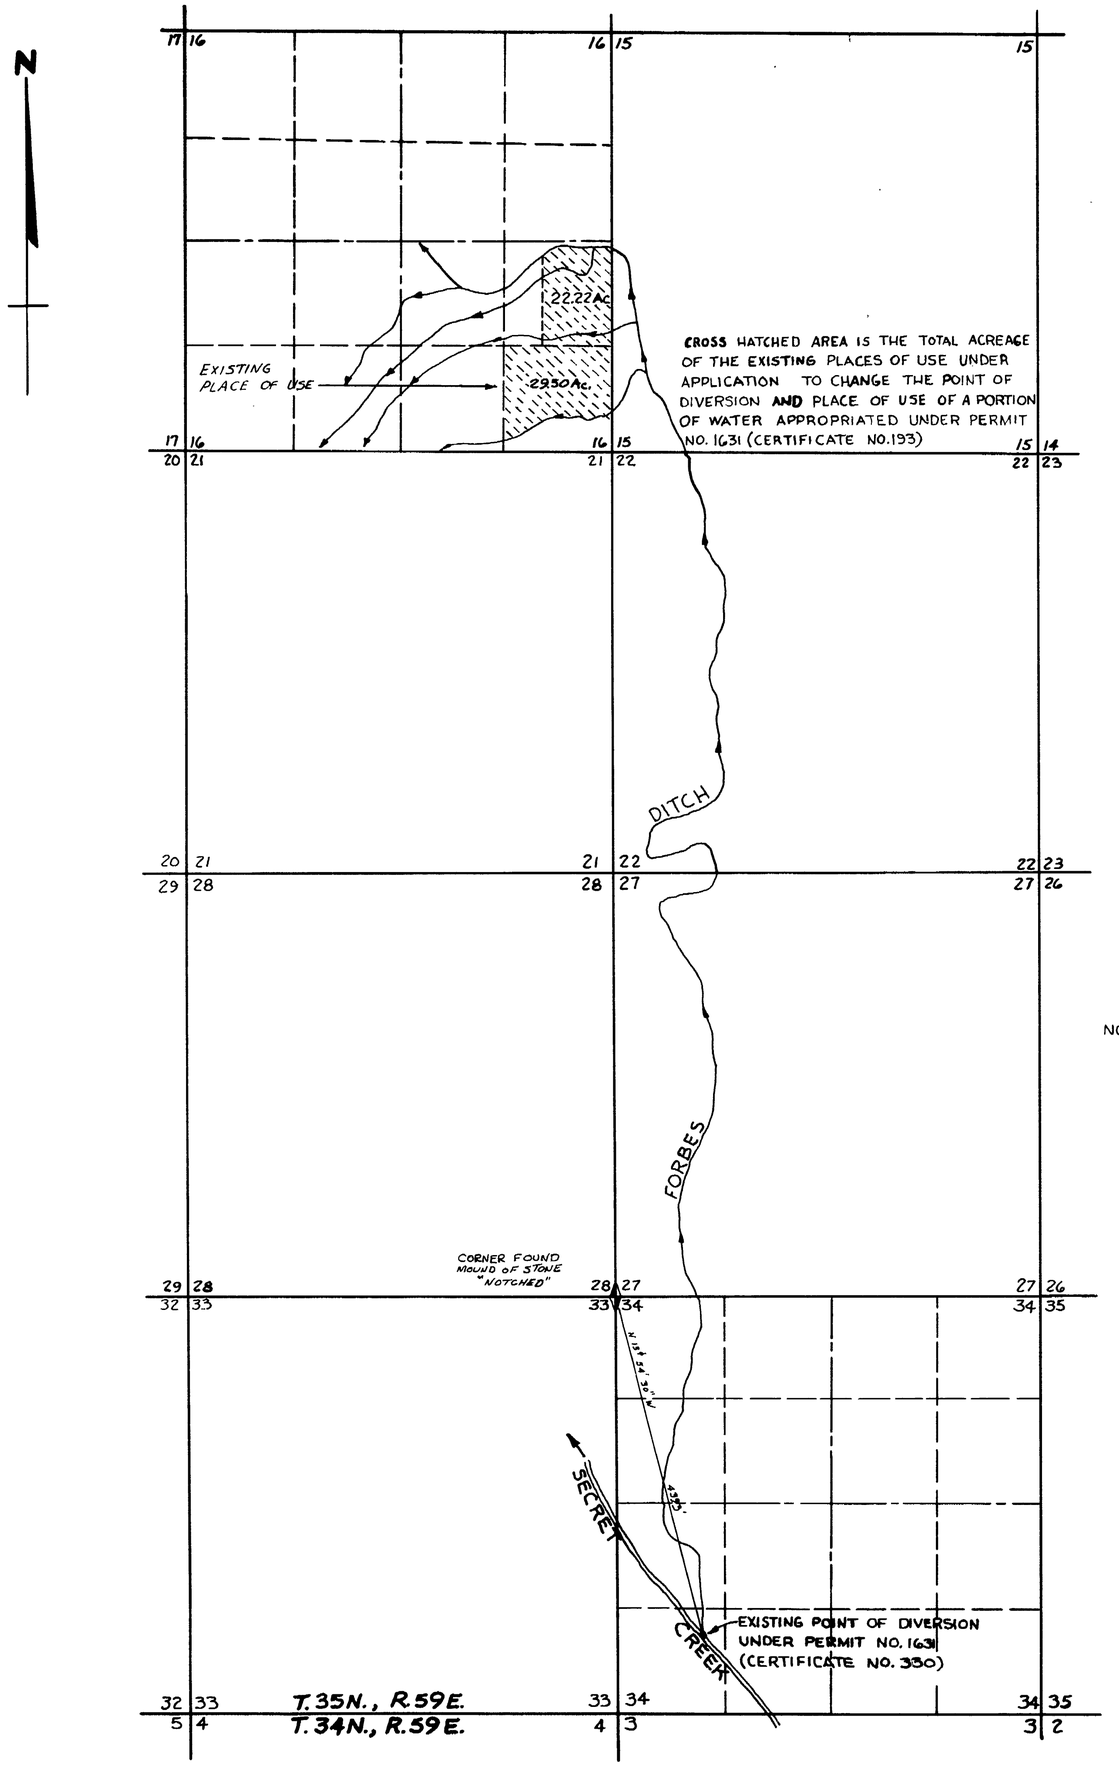

NOTE:
INFORMATION REGARDING THE EXISTING PLACE OF USE AND POINT OF DIVERSION WERE TAKEN FROM THE MAPS FILED UNDER PERMIT NO. 1631, & OBSERVATIONS IN THE FIELD

0 1000 2000 3000 4000 5000
SCALE 1" = 1000'

FILED
SEP 28 1972
STATE ENGINEER'S OFFICE

MAP
TO ACCOMPANY APPLICATION TO CHANGE POINT OF DIVERSION AND PLACE OF USE OF A PORTION OF WATER HERETOFORE APPROPRIATED UNDER PERMIT NO. 1631 (CERTIFICATE NO. 330) IN THE NAME OF
JOHN M. MARBLE
FROM SECRET CREEK FOR IRRIGATION & DOMESTIC
SHEET 2 OF 2

SHEET NO. 2 OF 2 SHEETS

27001