CULTURAL MAP TABULATION

Section	Sub-division	Town-ship	Range	Cultivated Acreage	Description of Culture	Date of First Culture
2	Lot 7	5 N.	66 E.	34	Alfalfa	
2	Lot 8	5 N.	66 E.	28	Alfalfa	
2	SE¼ NW¼	5 N.	66 E.	40	Alfalfa	
2	SW¼ NW¼	5 N.	66 E.	40	Alfalfa	
2	NW¼ SW¼	5 N.	66 E.	40	Alfalfa	
2	NE¼ SW¼	5 N.	66 E.	40	Alfalfa	
2	SW¼ SW¼	5 N.	66 E.	40	Alfalfa	
2	SE¼ SW¼	5 N.	66 E.	40	Alfalfa	

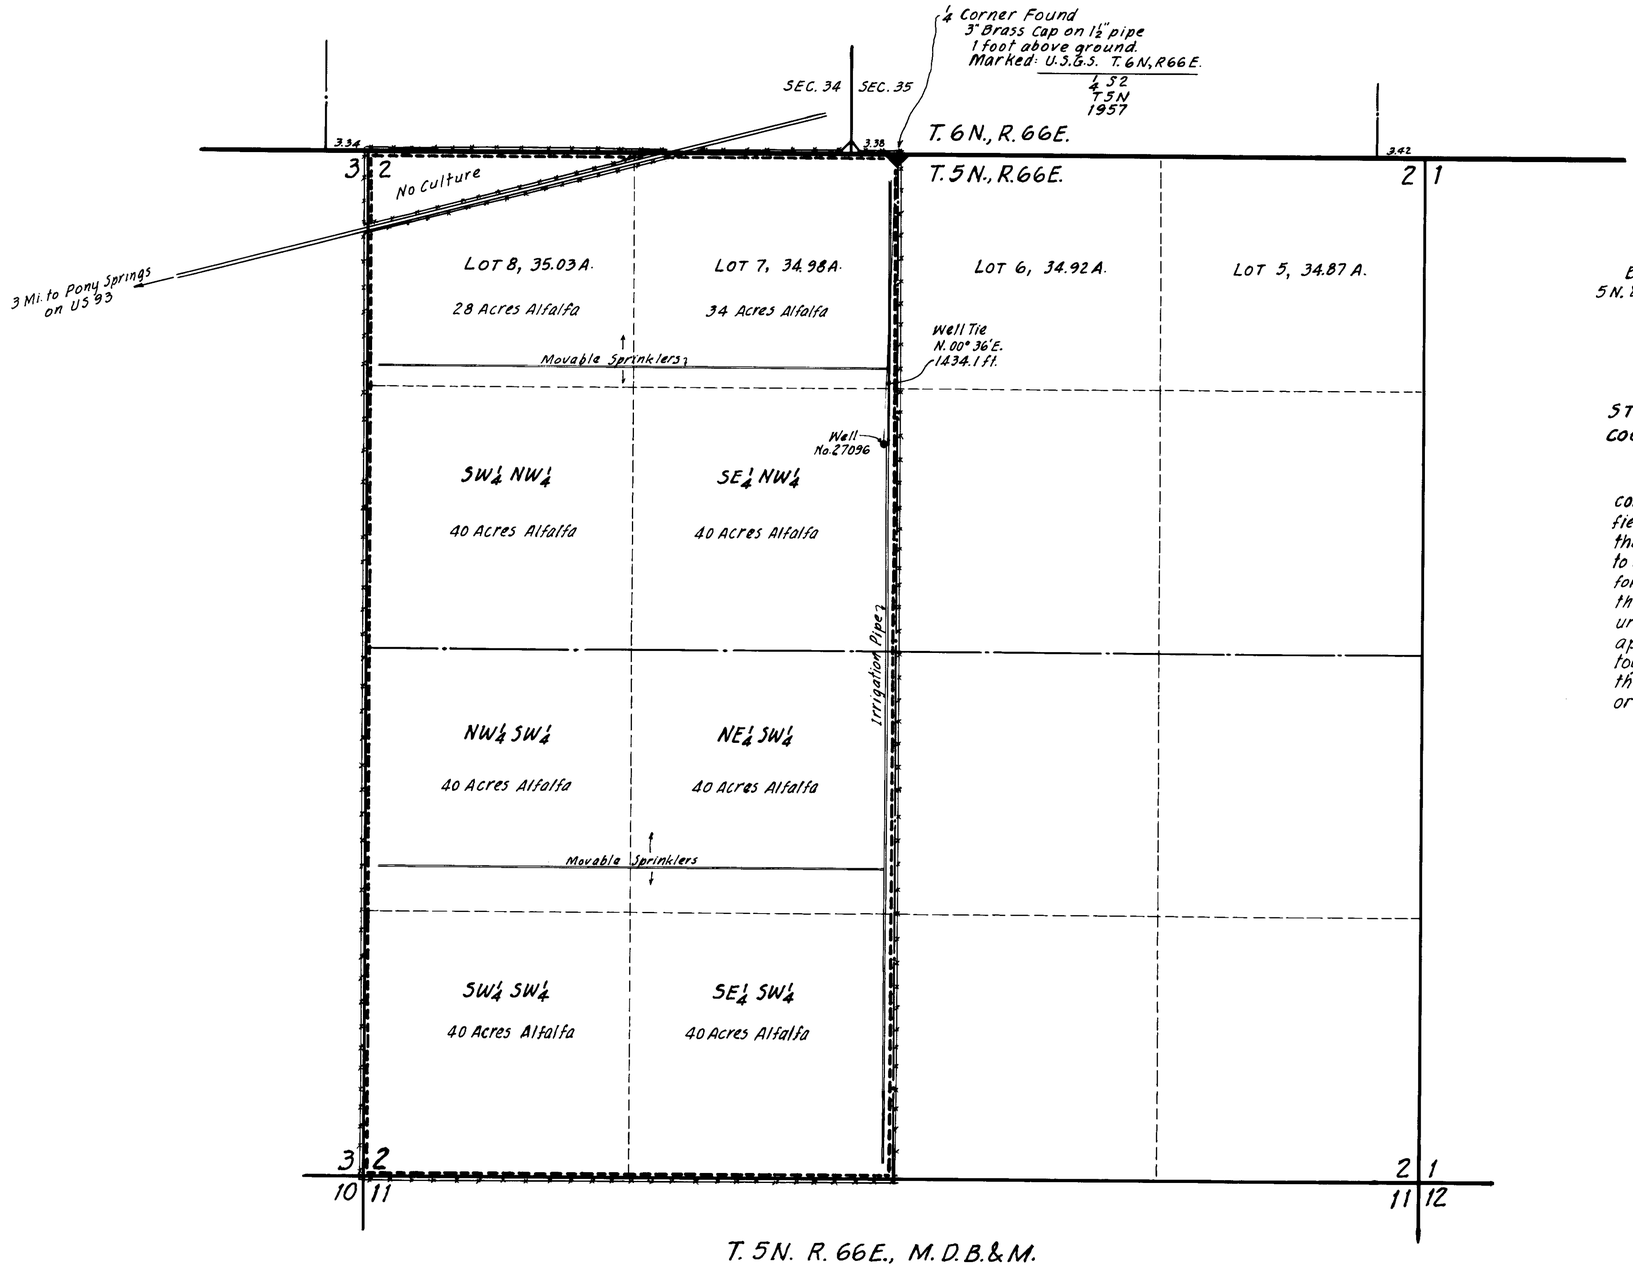

Basis of Bearing
5 N. & 6 N. Township Line

STATE OF NEVADA }
COUNTY OF WHITE PINE } S.S.

I, Henry C. Conrad, being first duly sworn, depose and say that this map, consisting of one sheet, has been correctly drawn to the designated scale from field notes of a survey made by me, between the 4th and 6th days of June, 1978, that it truly and correctly represents the location and extent of the works used to divert water from underground source in Lincoln county, by Virginia Crane Scott for irrigation purposes under Application No. 27096. That the point of diversion, the location, size of the diverting channel, location and description of all measuring devices, the location and extent of lands owned or controlled by the applicant upon which water applied for under Application No. 27096 is used, together with the area and kind of culture in each 40-acre subdivision and the location and names of all other works or streams which are crossed by or connected with said works are fully and correctly designated thereon.

Henry C. Conrad
State Water Right Surveyor 395

Subscribed and sworn to before me
this 26th day of June, 1978.

Robert V. Simon
Notary Public in and for
White Pine County, Nevada.

ROBERT V. SIMON

0 400 800 1200 1600 2000
Scale ~ 1" = 400'

CERTIFICATE 10541 ISSUED 12/13/82

D

PM 2 15

MAP
TO ACCOMPANY PROOF
OF BENEFICIAL USE UNDER
APPLICATION NO. 27096
FOR IRRIGATION
BY VIRGINIA CRANE SCOTT
FROM UNDERGROUND SOURCE

HCC 6-23-78.

72324 27096