Section	Subdivision	Township	Range	Acres	Cut...
30	NW¼ SE¼	34 N	45 E	18.18	Oats
"	" "	"	"	21.82	Alfalfa
"	NE¼ SE¼	"	"	15.78	Oats
"	" "	"	"	1.43	Fodder
"	" "	"	"	20.60	Alfalfa
"	SE¼ SE¼	"	"	2.44	Alfalfa
"	" "	"	"	34.58	Oats
"	SW¼ SE¼	"	"	36.51	Oats
"	" "	"	"	2.57	Alfalfa
Total				153.91	

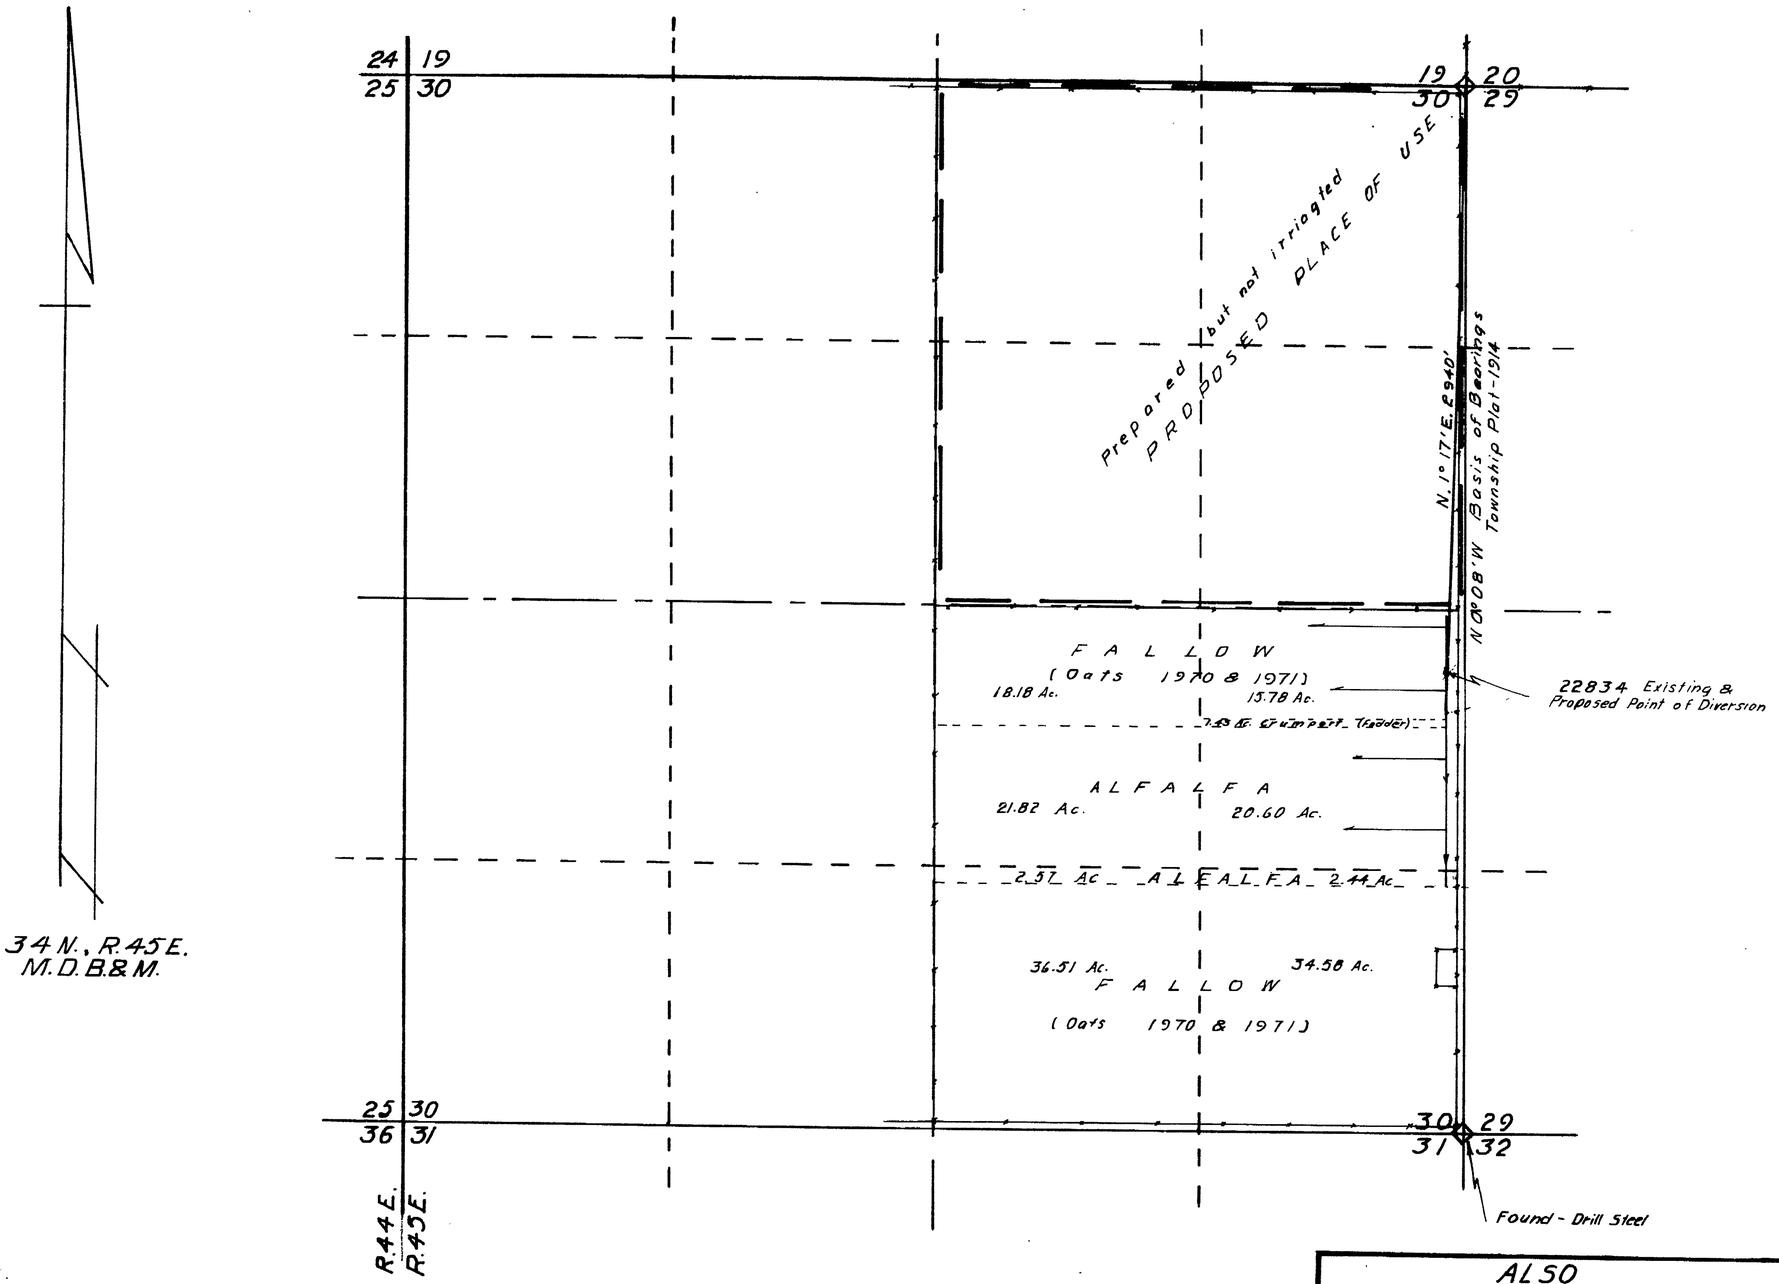

STATE OF NEVADA
COUNTY OF HUMBOLDT } SS.

I, J. R. Caldwell, being first duly sworn, dispose and say that this map has been correctly drawn to the designated scale from field notes of a survey made by me on the 20th day of October 1972; that it truly and correctly represents the the proposed location and extent of the works used to divert water from underground in Lander County, by Carney M. Estes for Irrigation and domestic purposes, under Application No. 22834. That the point of diversion, the location, size of the diverting channel, location and description of all measuring devices, the location and extent of lands owned or controled by the applicant upon which water applied for under Application No. 22834 is used, together with the area and kind of culture in each 40-acre subdivision, and the location and names of all other works or streams which are crossed by or connected with said works are fully and correctly designated thereon.

J. R. Caldwell
State Water Right Surveyor

REGISTERED LAND SURVEYOR - STATE OF NEVADA
J. R. CALDWELL
No. 626

subscribed and sworn to before me this 20 day of October, 1972.

Gladys Gul
Humboldt County Recorder

Scale 1" = 400'

400 0 400 800 1200 1600

CERTIFICATE No. 8055 ISSUED 4-2-73

FILED
NOV 1 1972
STATE ENGINEER'S OFFICE

ALSO
TO ACCOMPANY APPLICATION TO APPROPRIATE WATER

FOR IRRIGATION & DOMESTIC PURPOSES

MAP
TO ACCOMPANY PROOF OF BENEFICIAL USE
UNDER APPLICATION 22834

BY Carney M. Estes
FROM Underground
IN Lander County Nevada

22834

27109 ← File Under