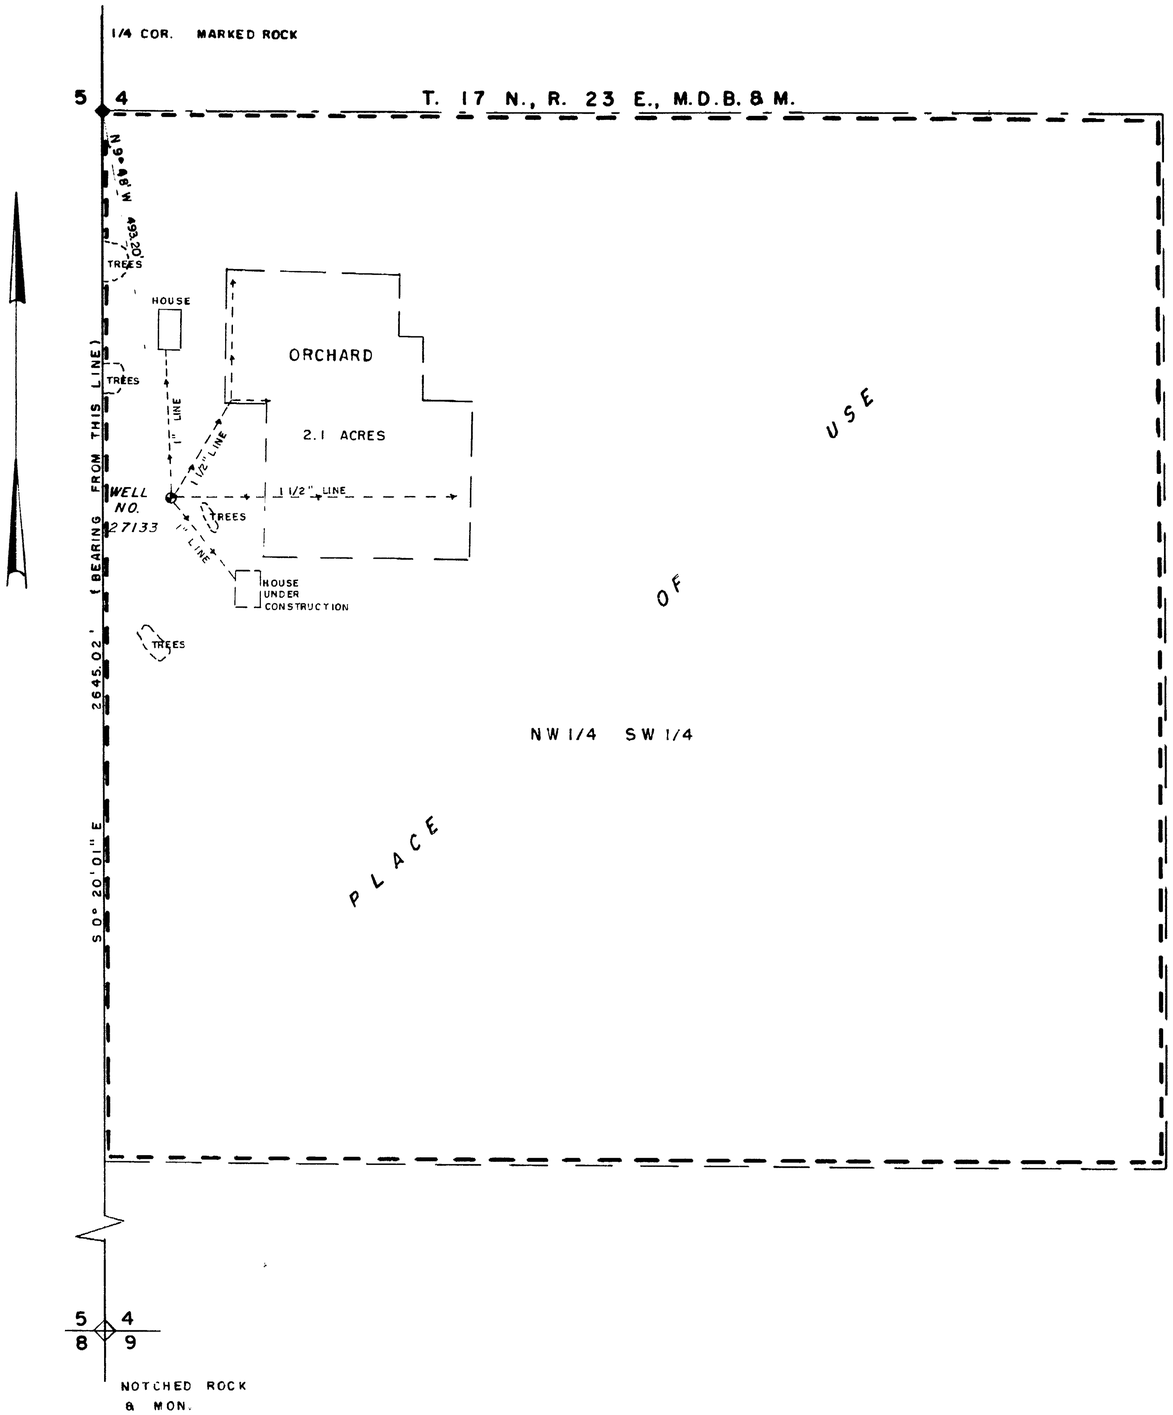

SECTION	SUBDIVISION	TOWN-SHIP	RANGE	CULTIVATED ACREAGE	DESCRIPTION OF CULTURE	DATE OF FIRST CULTURE
4	NW 1/4 SW 1/4	17 N.	23 E.	2.1	ORCHARD	
4	NW 1/4 SW 1/4	17 N.	23 E.	0.2	WIND BREAK TREES & GARDEN	

STATE of NEVADA
CARSON CITY } s.s.

I, Walter G. Reid, being first duly sworn, depose and say that this map, consisting of one sheet, has been correctly drawn to the designated scale from field notes of a survey made by me, on the 12th. day of December, 197?; that it truly and correctly represents the location and extent of the works used to divert water from an underground source in Lyon County, by Charles and Joan Peter (jt) for irrigation and domestic purposes under Application No. 27133. That the point of diversion, the location, size of the diverting conduit, location and description of all measuring devices, the location and extent of lands owned or controlled by the applicant upon which water applied for under Application No. 27133 is used, together with the area kind of culture in each 40-acre subdivision, and the locations and names of all other works or streams which are crossed by or connected with said works are fully and correctly designated thereon.

Walter G. Reid
State Water Right Surveyor

Subscribed and sworn to before me this 14th day of Dec, 1972.

Jean Williams

FILED
DEC 14 1977
STATE ENGINEER'S OFFICE

CERTIFICATE No. 9351 ISSUED 10-11-79

SCALE: 1" = 100'

0 25 50 100 200 300 400 500

MAP
TO ACCOMPANY PROOF
OF BENEFICIAL USE UNDER
APPLICATION NO. 27133
FOR IRRIGATION & DOMESTIC
BY CHARLES & JOAN PETER (jt)
FROM UNDERGROUND SOURCE

27133