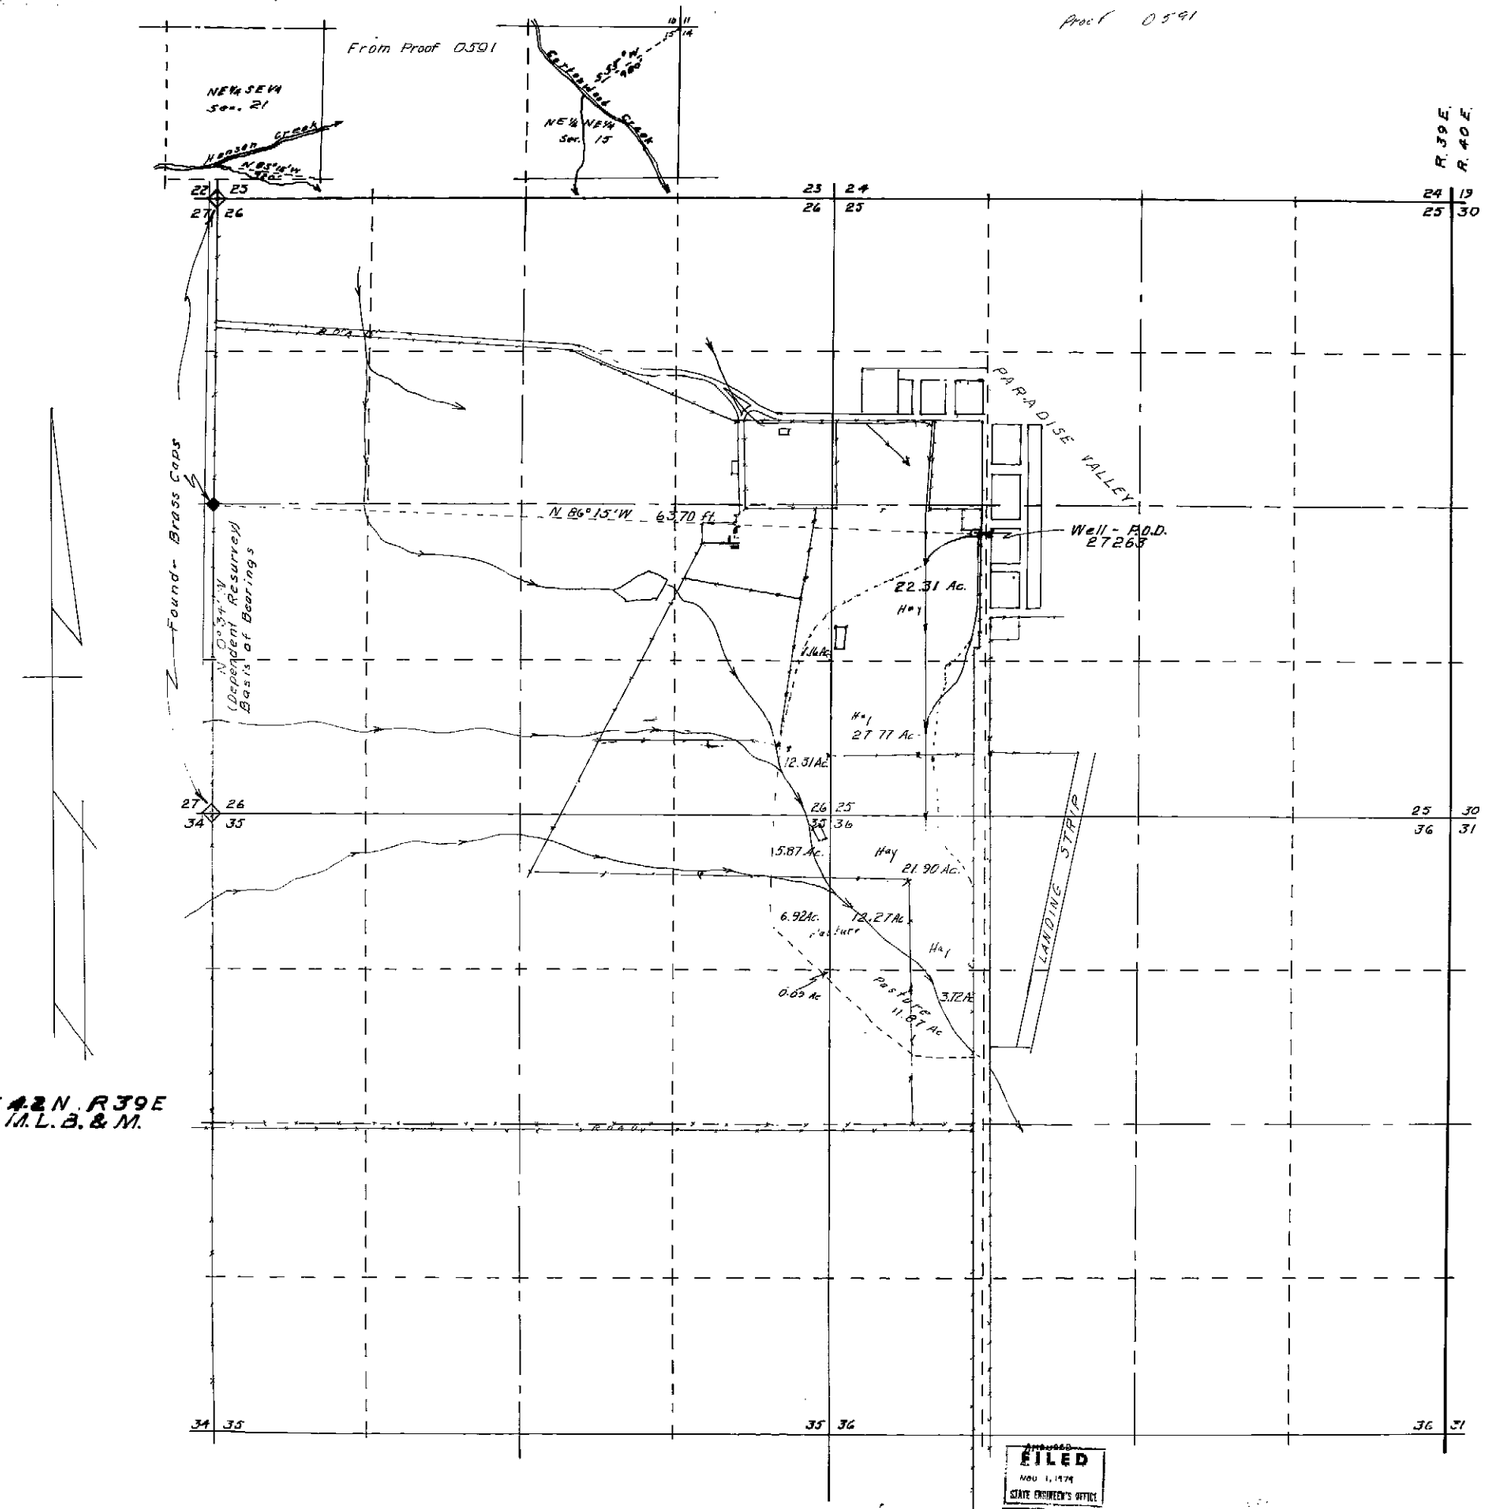

Section	Subdivision	Township	Range	Acres	Culture
25	NW¼ SW¼	42 N	39 E	22.31	Hay
"	SW¼ SW¼	"	"	27.77	"
26	NE¼ SE¼	"	"	1.16	"
"	SE¼ SE¼	"	"	12.31	"
35	NE¼ NE¼	"	"	5.87	"
"	" "	"	"	6.92	Pasture
"	SE¼ NE¼	"	"	0.09	"
36	NW¼ NW¼	"	"	12.27	"
"	" "	"	"	21.90	Hay
"	SW¼ NW¼	"	"	3.72	"
"	" "	"	"	11.87	Pasture
		Total		126.19	

[illegible] NEVADA
[illegible] HUMBOLDT

[illegible] being [illegible] sworn, deposed and say [illegible] sheets has been [illegible] field [illegible] me (or [illegible] my [illegible] and direct [illegible] ON THE 14TH DAY OF DECEMBER 1978, that [illegible] and [illegible] represents [illegible] and extent of [illegible] used [illegible] water from UNDERGROUND HUMBOLDT County GERALDINE & JOSEPH BOGGIO [illegible] IRRIGATION & DOMESTIC purposes [illegible] 27263 That the [illegible] size of the diverting [illegible] of all measuring [illegible] extent of lands owned or [illegible] upon which water [illegible] No. 27263 [illegible] together [illegible] area and kind of culture [illegible] and the location and [illegible] streams which are [illegible] with said works are [illegible] correct [illegible] thereof

[signature]
Water Right Surveyor No 276

[illegible] and sworn [illegible] before me [illegible] 21 day [illegible] December 1978

[signature]

Scale 6.00

600 0 600 1200 1800 2400

MAP TO ACCOMPANY PROOF OF BENEFICIAL USE

APPLICATION NO 27263

BY GERALDINE & JOSEPH M BOGGIO Sr

FROM UNDERGROUND

IN HUMBOLDT COUNTY NEVADA

27263

CERTIFICATE No. 9400 ISSUED 6/13/80

FILED NOV 1, 1979 STATE ENGINEER'S OFFICE

FILED NOV 22 1979 STATE ENGINEER'S OFFICE

1979 NOV 1 PM 2 15

DEC 22 PM 2 24

Corrected 10/29/79