Section	Subdivision	Township	Range	Acres	Culture
26	NW1/4 NE1/4	41N	39E	18.0	POTATOES
	NE1/4 NE1/4			1.0	RYE
	" " " "			39.1	POTATOES
25	NW1/4 NW1/4	41N	39E	17.0	POTATOES
	" "			22.1	RYE
	" "			1.9	ALFALFA
	NE1/4 NW1/4			30.1	"
	" "			9.9	RYE
24	SW1/4 NW1/4	41N	39E	40.5	ALFALFA
	SE1/4 NW1/4			18.7	"
	" "			11.0	Brush & Pasture
	NW1/4 SW1/4			36.0	ALFALFA
	" "			6.5	POTATOES
	NE1/4 SW1/4			35.2	ALFALFA
	SE1/4 SW1/4			38.2	"
	SW1/4 SW1/4			9.2	"
	" "			3.3	RYE
	" "			29.0	POTATOES
	NW1/4 SE1/4			10.0	GRAIN
	SW1/4 SE1/4			17.0	"
	" "			22.0	ALFALFA
23	SW1/4 NE1/4	41N	39E	33.2	FALLOW
	SE1/4 NE1/4			15.0	"
	" "			25.1	Alfalfa & Grain
	NW1/4 SE1/4			26.5	FALLOW
	" "			8.0	POTATOES
	NE1/4 SE1/4			22.0	"
	" "			19.0	FALLOW
	SE1/4 SE1/4			41.4	POTATOES
	SW1/4 SE1/4			30.2	"
	" "			2.2	FALLOW
TOTAL				638.3	

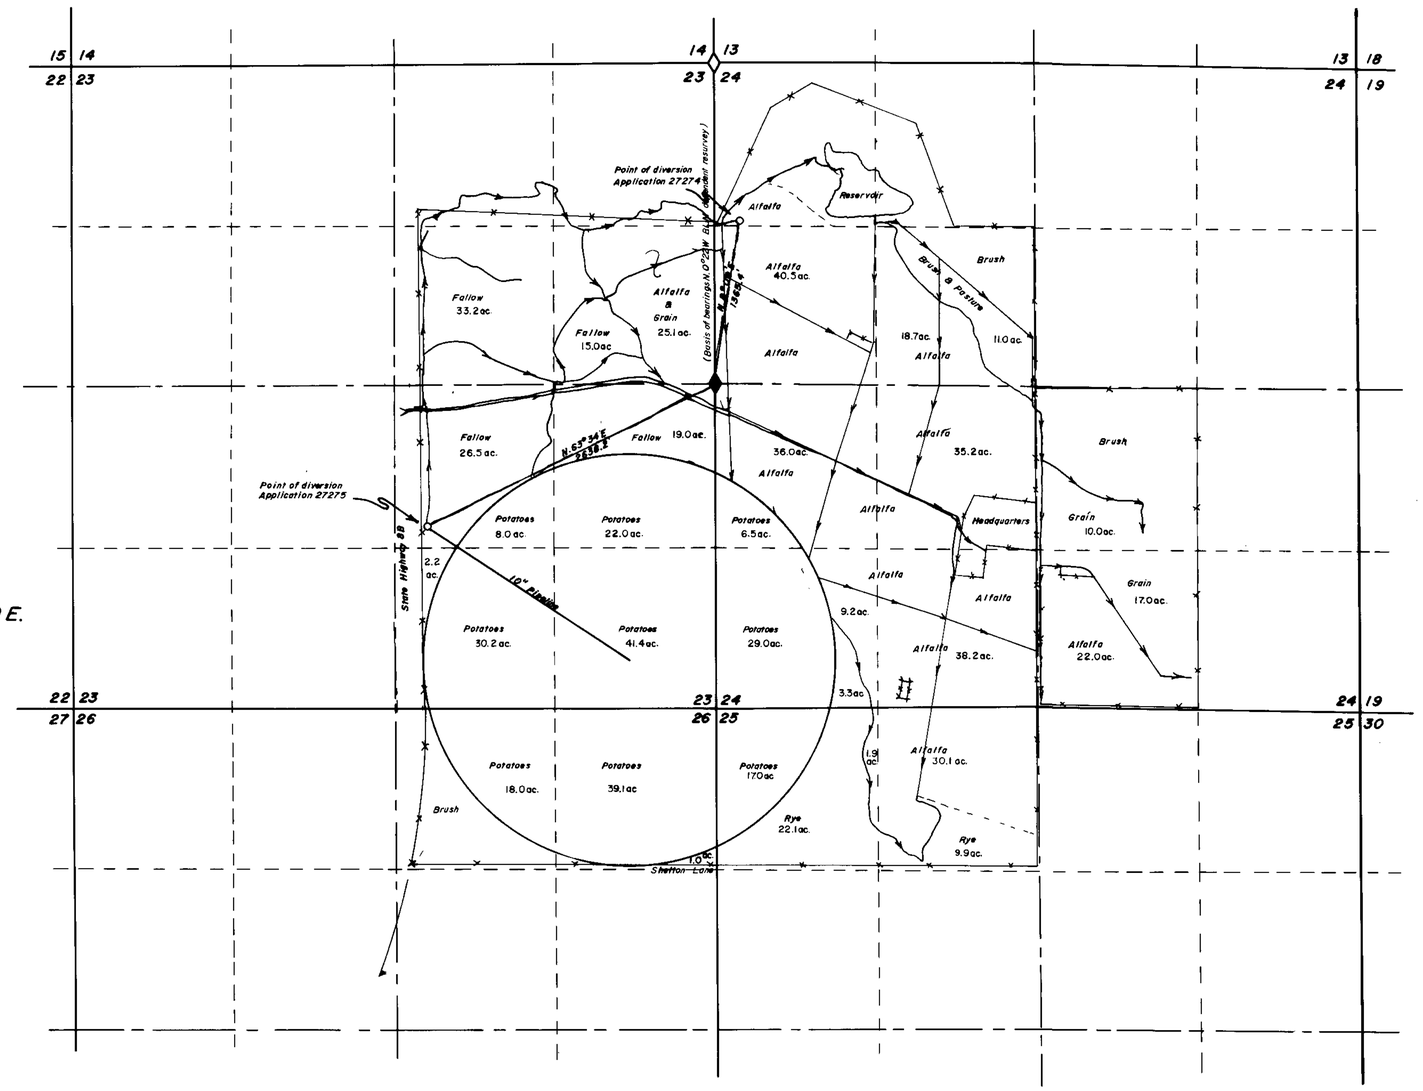

State of Nevada }
County of Humboldt } S.S.

I, Robert N. Caldwell, being first duly sworn, depose and say that this map, consisting of 1 sheets, numbered from 1 to _____, inclusive, has been correctly drawn to the designated scale from field notes of a survey made by me, (or under my supervision and direction) between the 30 day of August, and the 3rd day of September 1976; that it truly and correctly represents the location and extent of the works used to divert water from Underground, in Humboldt County, by Elizabeth Miller for irrigation purposes under application no. 27274 & 27275, That the point of diversion, the location and size of the diverting channel, location and description of all measuring devices, the location and extent of lands owned or controlled by the applicant upon which water applied for under application no. 27274 & 27275 is used, together with the area and kind of culture in each 40-acre subdivision, and the location and names of all other works or streams which are crossed by or connected with said works are fully and correctly designated theiron.

Robert N. Caldwell
State Water Right Surveyor No. 468

Subscribed and sworn to before me this 8th day of September 1976

Sharon Bankofier

SHARON BANKOFIER
Notary Public State of Nevada
HUMBOLDT COUNTY
My Comm. Expires Nov. 26, 1978

Scale 1" = 660'

660' 0 660' 1320 1980 2640

FILED
SEP 10 1976
STATE ENGINEER'S OFFICE

REGISTERED LAND SURVEYOR - STATE OF NEVADA
ROBERT N. CALDWELL
4233

27274 CERTIFICATE NO. 5017 ISSUED 4-29-77
27275 CERTIFICATE NO. 9018 ISSUED 4-29-77

Desert - Mountain Surveying Company
530 Melarkey St. Winnemucca, Nevada
(702) 623-5340

MAP
To Accompany Proof of Beneficial Use
Under Application No. 27274 & 27275
By Elizabeth Miller
From Underground

Humboldt County Nevada

70504 27275 27274