T.27 N., R.64 E., M.D. MER.

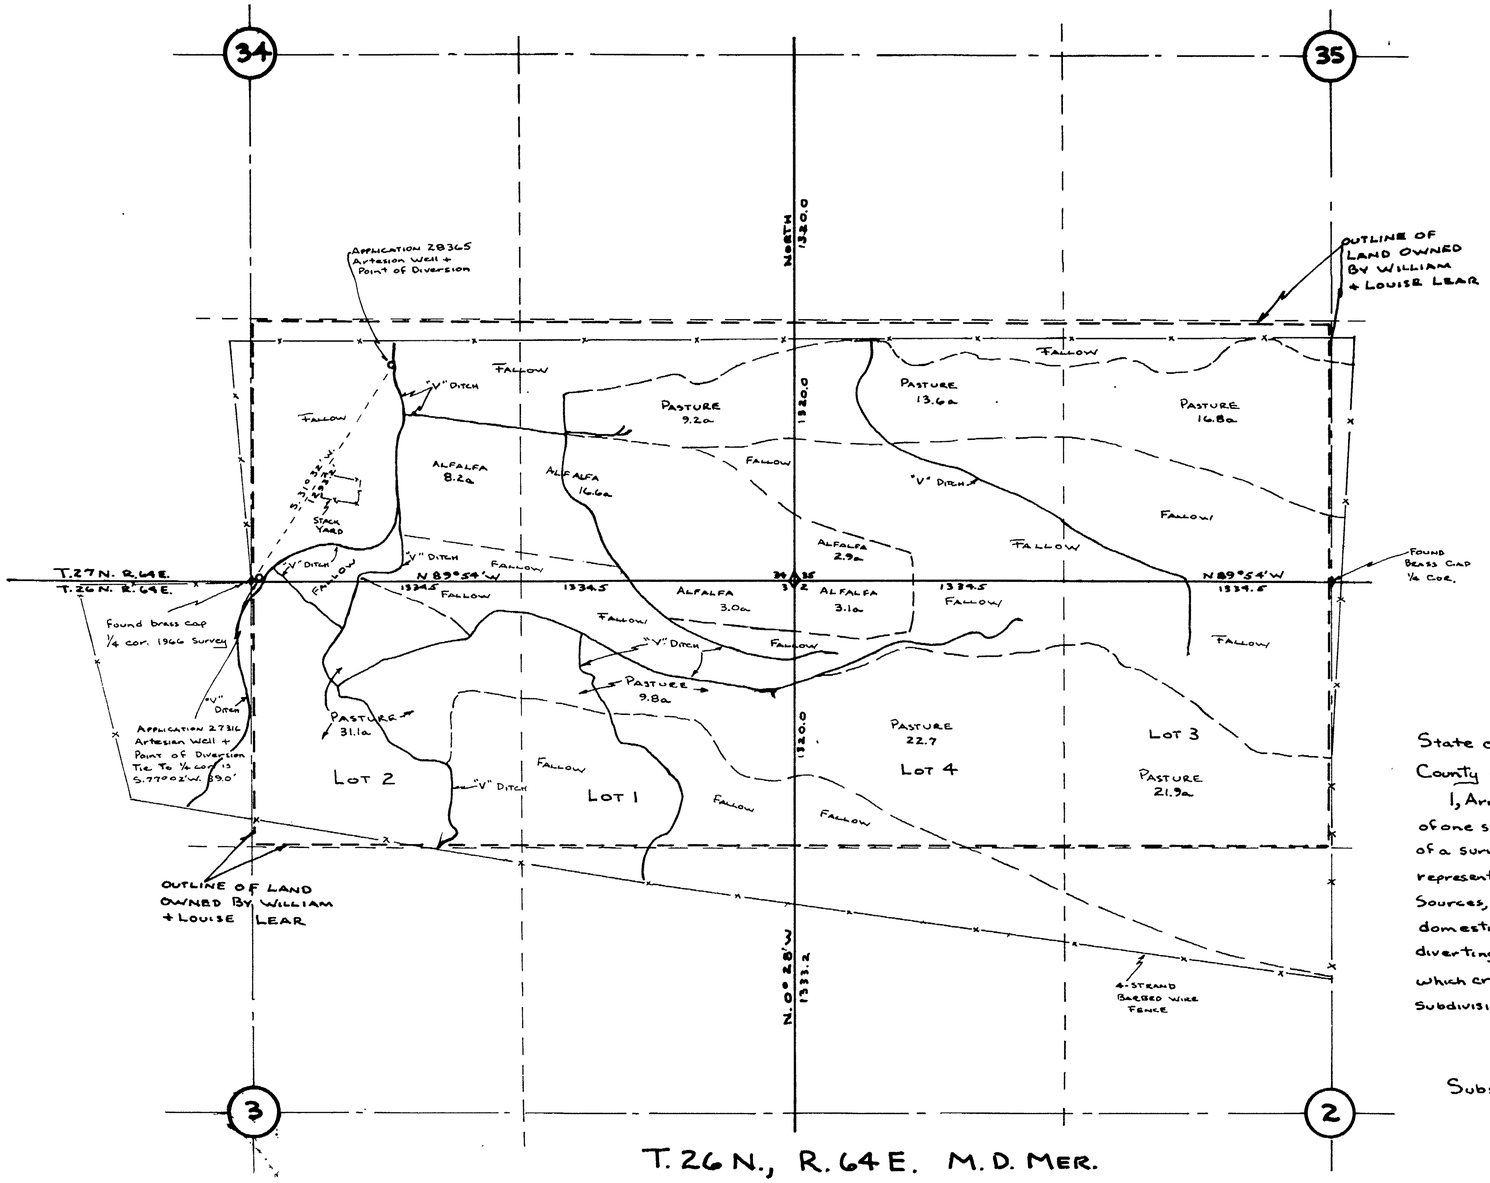

T.26 N., R.64 E. M.D. MER.

Cultural Map Tabulation

Section	Sub-Division	Township	Range	Cultivated Acreage	Description of Culture	Date of First Culture
34	SW1/4 SE1/4	27N	64E	8.2	Alfalfa	✓
34	SE1/4 SE1/4	"	"	16.6	"	✓
34	" "	"	"	9.2	Pasture	✓
35	SW1/4 SW1/4	"	"	13.6	"	✓
35	"	"	"	2.9	Alfalfa	✓
35	SE 1/4 SW1/4 (Lot 2)	"	"	16.8	Pasture	✓
3	NW1/4 NE1/4 (Lot 1)	26N	64E	31.1	"	✓
3	NE1/4 NE1/4	"	"	9.8	"	✓
3	" (Lot 4)	"	"	3.0	Alfalfa	✓
2	NW1/4 NW1/4	"	"	3.1	"	✓
2	" (Lot 3)	"	"	22.7	Pasture	✓
2	NE1/4 NW1/4	"	"	21.9	"	✓

State of Nevada }
County of White Pine } ss.

I, Arnold C. Wood, being first duly sworn, depose + say that this map consisting of one sheet, has been correctly drawn to the designated scale from field notes of a survey made by me on the 6 th day of January 1979, that it truly + correctly represents the location + extent of the works used to divert water from Underground Sources, in Elko County, by William + Louse Lear for irrigation + domestic purposes. That the points of diversion, the location + size of the diverting channel, all resevoirs or basins, the location + names of all other works which cross or connect with the works, + the boundary of all lands, showing by 40 acre subdivisions the areas irrigated, are fully + correctly designated thereon.

Arnold C. Wood
Nev. State Water Right Surveyor

Subscribed + Sworn to before me this 2nd day of January 1979.

Chris Hunt
Notary Public in + for White Pine Co. Nevada

Basis For Bearings: Township Plat Call

0 200' 400' 800' 1200' 1600' 2000'
100' 300'

28365 CERTIFICATE No. 9807 ISSUED 2-12-82

27316 CERTIFICATE No. 9463 ISSUED FEB 03 1982

FILED
FEB 6 1979
STATE ENGINEER'S OFFICE

Map To Accompany Proof of Benificial Use Under Applications Nos. 27316 + 28365
For: Irrigation + Domestic
By: William + Louise Lear
From: Underground Sources
Scale: 1" = 400'
Survey + Map By A.C. Wood R.L.S. 3144

28365 27316