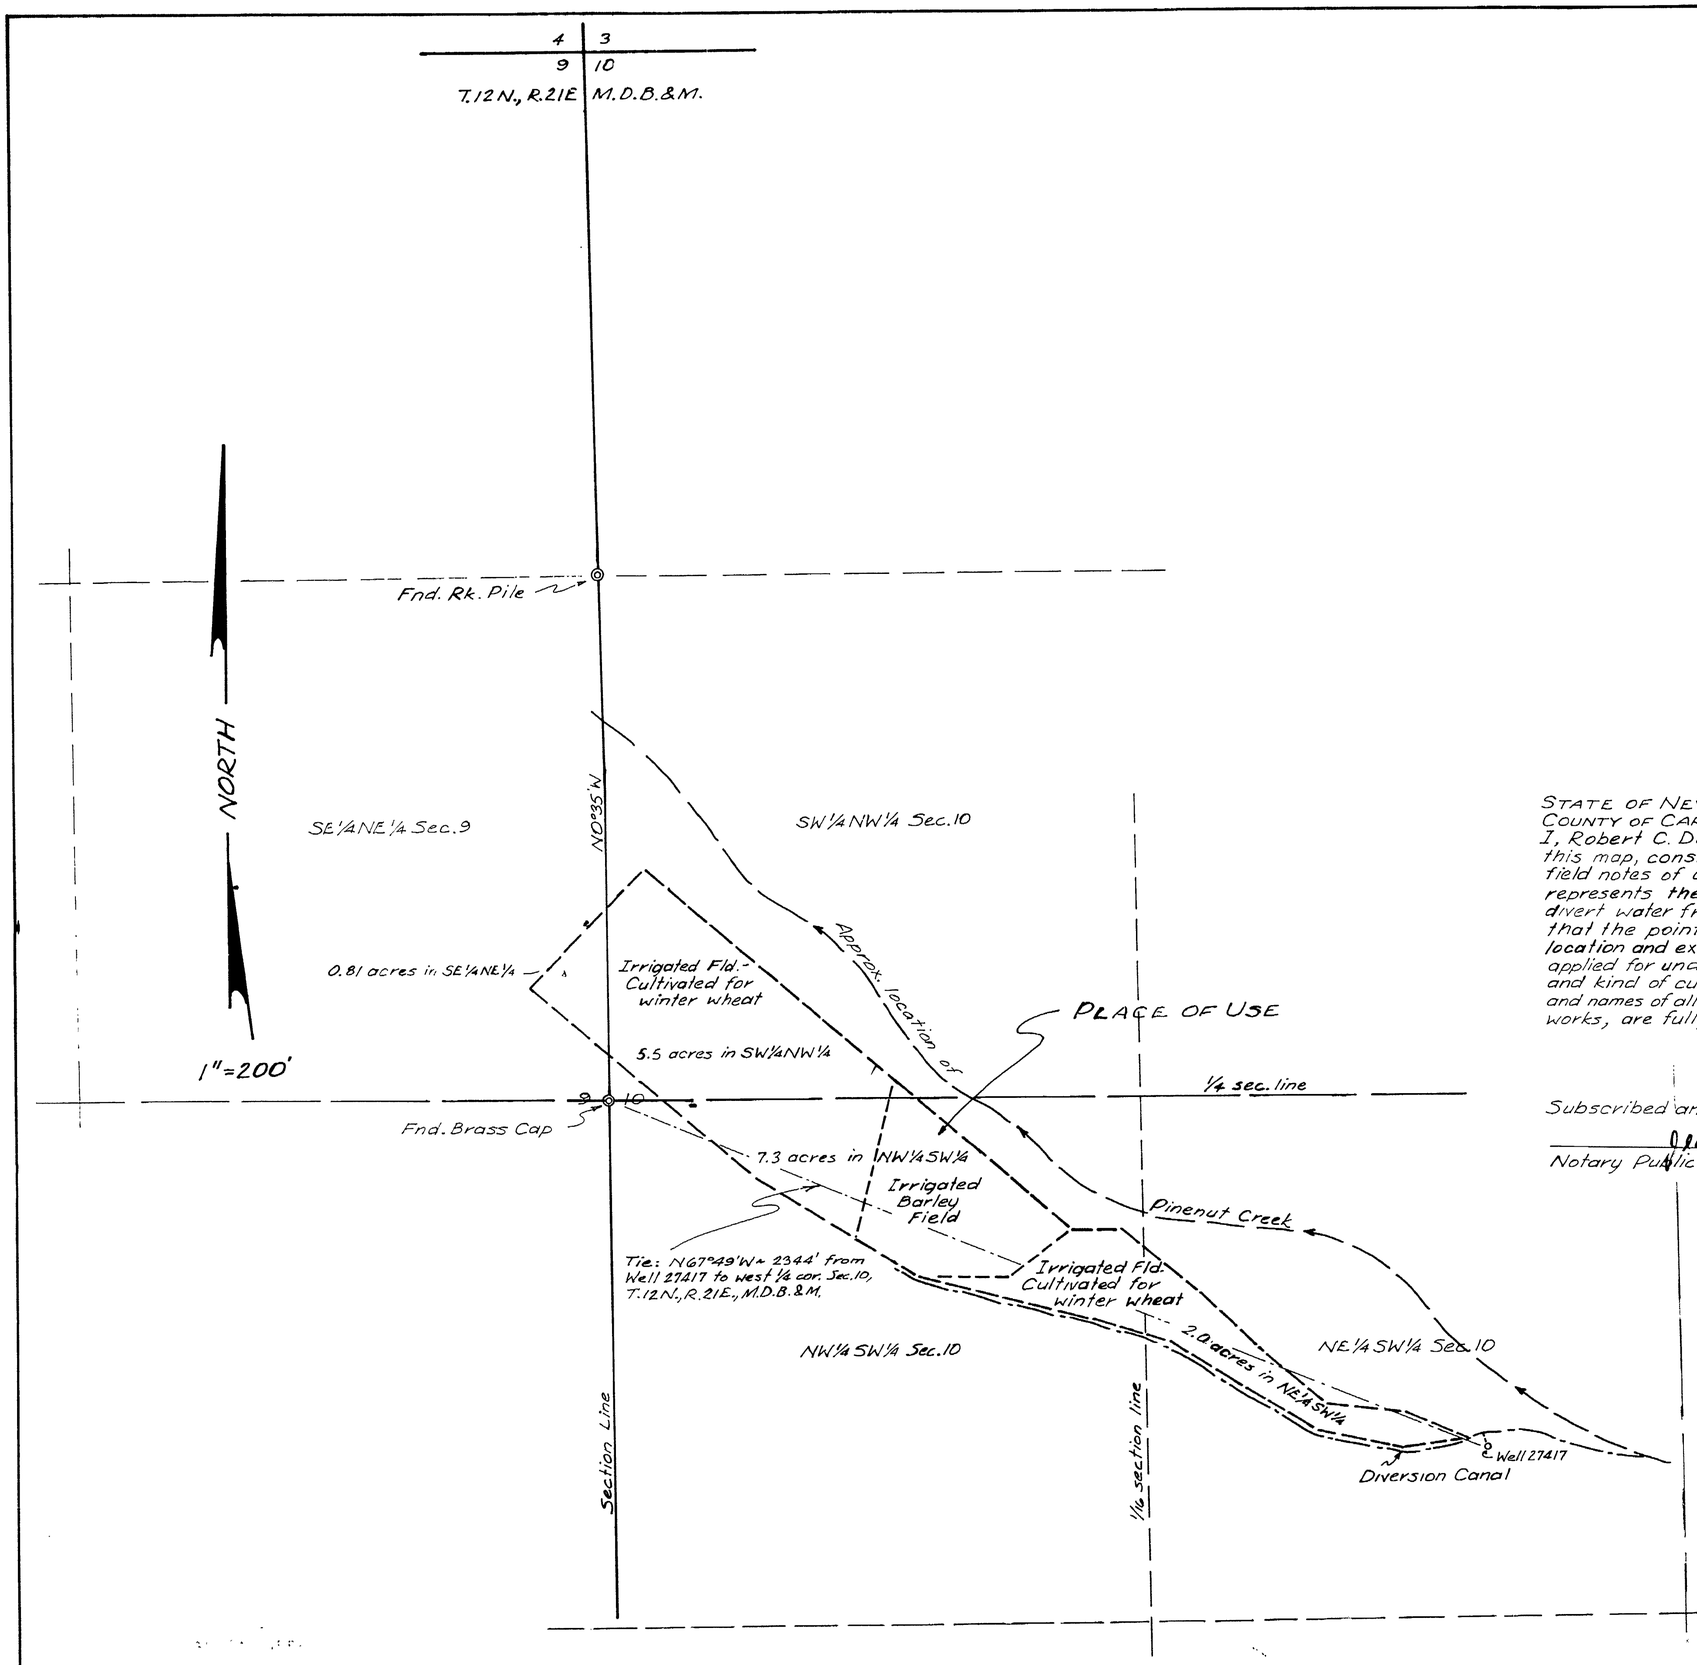

STATE OF NEVADA
COUNTY OF CARSON CITY

I, Robert C. Downer, being first duly sworn, depose and say that this map, consisting of one sheet, has been correctly drawn from field notes of a survey made by me on July 2, 1979; that it correctly represents the location and extent of the existing works used to divert water from Well Permit No. 27417, for irrigation purposes, that the point of diversion, the location of surface ditches, and the location and extent of lands owned by the applicant, upon which water applied for under App. No. 27417 is used, together with the area, and kind of culture, in each 40 acre subdivision, and the locations and names of all other streams, which are crossed or connected by said works, are fully and correctly designated hereon.

Robert C. Downer
State Water Rights Surveyor #314

Subscribed and sworn to before me this 13 day of July, 1979.

Jean Williams
Notary Public in and for Carson City, Nev.

JEAN WILLIAMS
NOTARY PUBLIC - NEVADA
CARSON CITY
My Commission Expires Sept. 24, 1981

0 1 2 3 4 5
Hundreds of Feet

FILED
JUL 13 1979
STATE ENGINEER'S OFFICE

9500 12/17/80

1979 JUL 13 PM 2 36

Basis of Brng. West line of NW¼ of Sec.10, T.12N., R.21E., M.D.B.&M.; N0°35'W. U.S.B.L.M Plat, 1976.

MAP TO ACCOMPANY
PROOF OF BENEFICIAL USE FOR IRRIGATION
PURPOSES OF WATER FROM WELL # 27417
BY STODDARD JACOBSEN

SCALE: 1"=200'

DOWNER ENGINEERING, CARSON CITY, NV.

27417