SECTION	SUBDIVISION	TOWNSHIP	RANGE	CULTIVATED ACREAGE	DESCRIPTION OF CULTURE
11	SE 1/4 NE 1/4	T. 9 N	R. 57 E	12	OAT HAY
12	NW 1/4 NE 1/4	T. 9 N	R. 57 E.	2.64	ALFALFA HAY
12	NW 1/4 NE 1/4	T. 9 N	R. 57 E.	25.13	ASSORTED VEG.
12	SW 1/4 NE 1/4	T. 9 N	R. 57 E.	39.9	OAT HAY
12	SE 1/4 NW 1/4	T. 9 N	R. 57 E	40	OAT HAY
12	SW 1/4 NW 1/4	T. 9 N	R. 57 E.	40	OAT HAY
			TOTAL	159.67	

N

T. 9N, R. 57E
M.D.B.&M.
NYE CO. NEVADA.

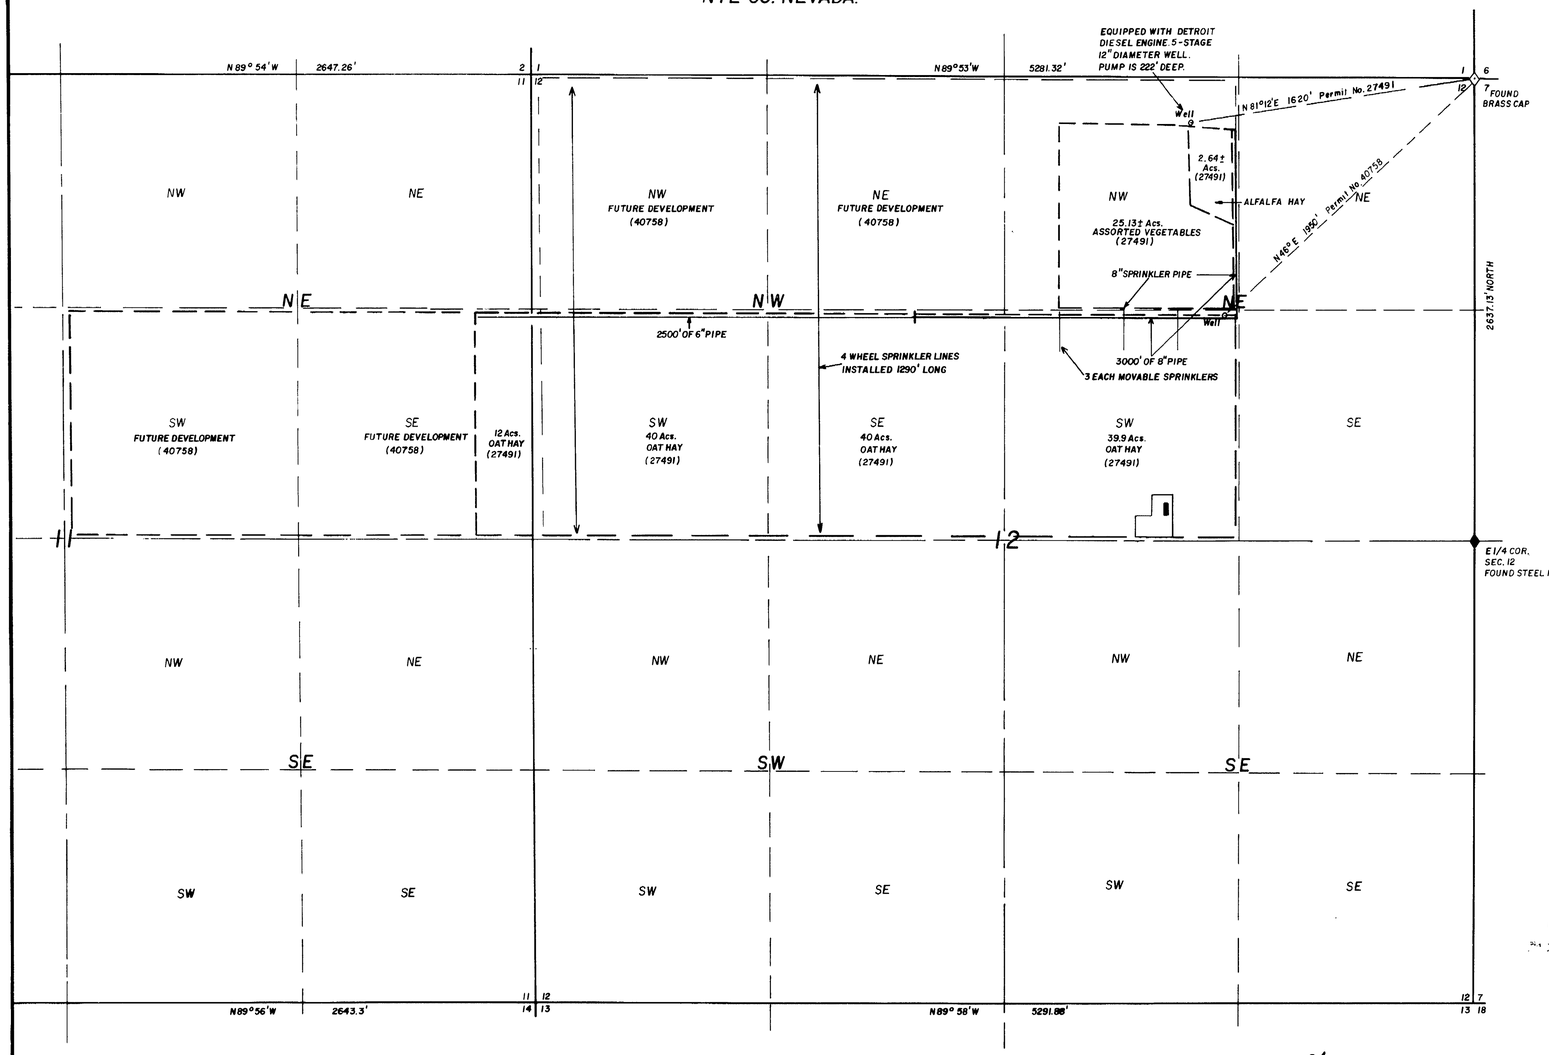

STATE OF NEVADA
COUNTY OF

I, Philip C. Hulse, being first duly sworn, depose and say that this map, consisting of sheet, has been correctly drawn to the designated scale from field notes of a survey made under my direct supervision between the 29th day and the 30th day of April, 1983; That it truly and correctly represents the location and extent of the works used to divert water from Underground Sources in Nye county by Morgan Lynn for Irrigation under Application No. 27491, that the point of diversion, the location and sizes of the diverting channels, location and description of all measuring devices, the location and extent of lands owned or controlled by the applicant upon which water applied for under Application No. 27491 is used together with the area and kind of culture in each 40 acre subdivision, and the location and names of all other works or streams which are crossed by or connected with said works are fully and correctly designated thereon.

State Water Right Surveyor

STATE OF NEVADA
COUNTY OF
Subscribed and sworn to me
this 10th day of May, 1983,
Notary Public in and for Lincoln County, Nevada
My commission expires

Basis of bearings = East side line, Sec. 12.

1" = 400'
0 400 800 1200 1600

MAP TO
ACCOMPANY PROOF of BENEFICAL USE UNDER APPLICATION Nos.
For IRRIGATION
By WILLIAM MORGAN LYNN
From UNDERGROUND SOURCES

PHILIP C. HULSE STATE WATER RIGHT SURVEYOR

10760 9/22/83

27491