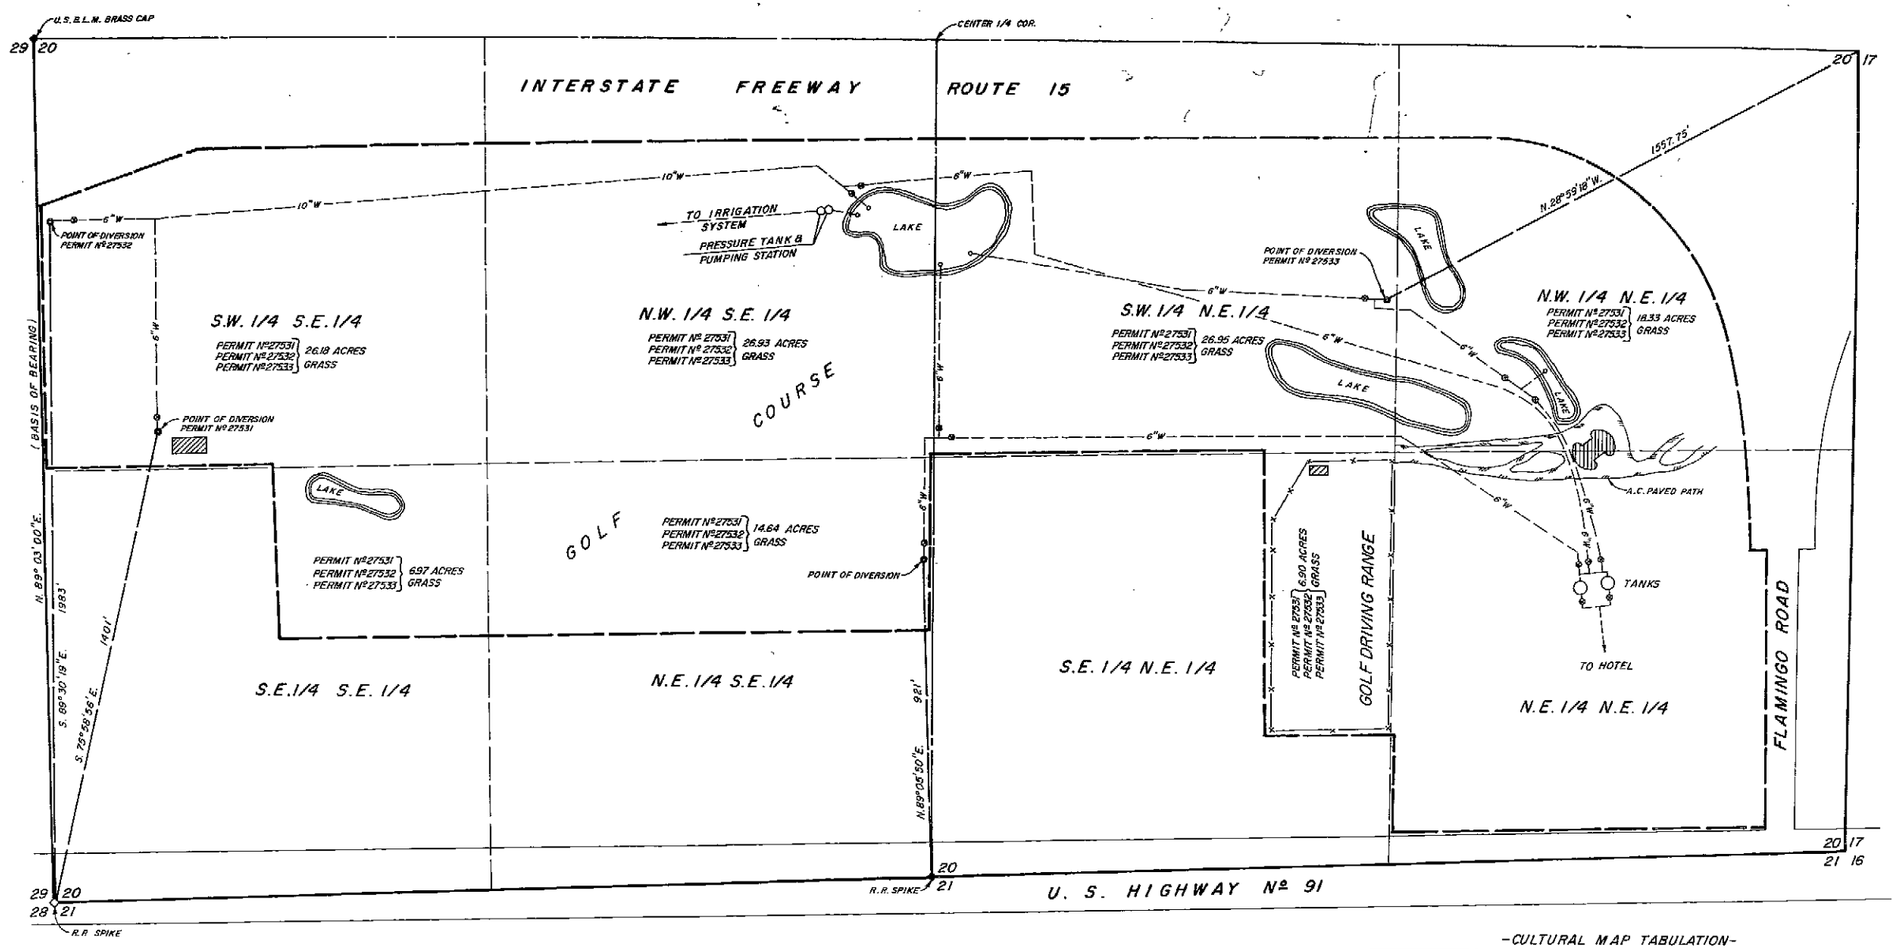

E 1/2 OF SECTION 20, T.21S., R.61E., M.D.B.&M.
CLARK COUNTY, NEVADA

-SCALE: 1" = 200'-

200 0 200 400 600 800

-NOTE-

BASIS OF BEARING: N.89°03'00"E., THE SOUTH LINE OF THE S.E. 1/4 OF SECTION 20, T.21S., R.61E., M.D.B.&M. AS PER FILE 9, PAGE 89, CLARK COUNTY RECORDER'S OFFICE.

STATE OF NEVADA } SS
COUNTY OF CLARK }

I, R. LEROY GIVENS, BEING FIRST DULY SWORN, DEPOSE AND SAY THAT THIS MAP, CONSISTING OF ONE SHEET, HAS BEEN CORRECTLY DRAWN TO THE DESIGNATED SCALE FROM FIELD NOTES OF A SURVEY MADE UNDER MY SUPERVISION AND DIRECTION ON THIS 14TH DAY OF SEPTEMBER, 1976 AND THAT IT TRULY AND CORRECTLY REPRESENTS THE PROPOSED LOCATION AND EXTENT OF THE WORKS USED TO DIVERT WATER FROM THE LAS VEGAS ARTESIAN BASIN IN CLARK COUNTY BY M & R INVESTMENT CO., INC. FOR (IRRIGATION OF GOLF COURSE) & DOMESTIC, RECREATION PURPOSES UNDER PERMITS Nº 27531, 27532 AND 27533. THAT THE POINTS OF DIVERSION, THE LOCATION AND SIZE OF THE DIVERTING CHANNEL, LOCATION AND DESCRIPTION OF ALL MEASURING DEVICES, THE LOCATION AND EXTENT OF LANDS OWNED OR CONTROLLED BY THE APPLICANT UPON WHICH WATER APPLIED FOR UNDER PERMITS Nº 27531, 27532 AND 27533 IS USED, TOGETHER WITH THE AREA AND KIND OF CULTURE IN EACH 40 ACRE SUBDIVISION, AND THE LOCATION AND NAMES OF ALL OTHER WORKS OR STREAMS WHICH ARE CROSSED BY OR CONNECTED WITH SAID WORKS ARE FULLY AND CORRECTLY DESIGNATED THEREON.

R. LeRoy Givens
STATE WATER RIGHT SURVEYOR Nº 378

SUBSCRIBED AND SWORN TO BEFORE ME THIS 17th DAY OF September, 1976

Phyllis J. Knight
NOTARY PUBLIC IN AND FOR CLARK COUNTY, NEVADA

MY COMMISSION EXPIRES June 20, 1980

PHYLLIS J. KNIGHT
Notary Public—State of Nevada
COUNTY OF CLARK
My Commission Expires June 20, 1980

-CULTURAL MAP TABULATION-

PERMIT NUMBER	SECTION	SUBDIVISION	TOWNSHIP	RANGE	CULTIVATED ACREAGE	DESCRIPTION OF CULTURE
27531	20	POR.SW1/4 SE1/4	T.21S.	R.61E	26.18	GRASS
	20	POR.SE 1/4 SE1/4	T.21S.	R.61E.	6.97	GRASS
	20	POR.NW1/4 SE1/4	T.21S.	R.61E.	26.93	GRASS
27532	20	POR.NE1/4 SE1/4	T.21S.	R.61E	14.64	GRASS
	20	POR.SW1/4 NE 1/4	T.21S.	R.61E.	26.95	GRASS
27533	20	POR.SE 1/4 NE1/4	T.21S	R.61E.	6.90	GRASS
	20	POR.NW1/4 NE1/4	T.21S.	R.61E.	18.33	GRASS
				TOTAL FOR EACH PERMIT	126.90 ACRES	

27531 CERTIFICATE No. 8775 ISSUED 5-21-76
27532 CERTIFICATE No. 8776 ISSUED 5-21-76
27533 CERTIFICATE No. 8777 ISSUED 5-21-76

FILED
SEP 22 1976
STATE ENGINEER'S OFFICE

AMENDED

MAP TO ACCOMPANY PROOF OF BENEFICIAL USE UNDER PERMITS 27531, 27532 AND 27533
FOR
(IRRIGATION OF GOLF COURSE) & DOMESTIC, RECREATION USE
BY
M & R INVESTMENT CO., INC.
FROM
LAS VEGAS ARTESIAN BASIN
CLARK COUNTY, NEVADA

27533 27532 27531

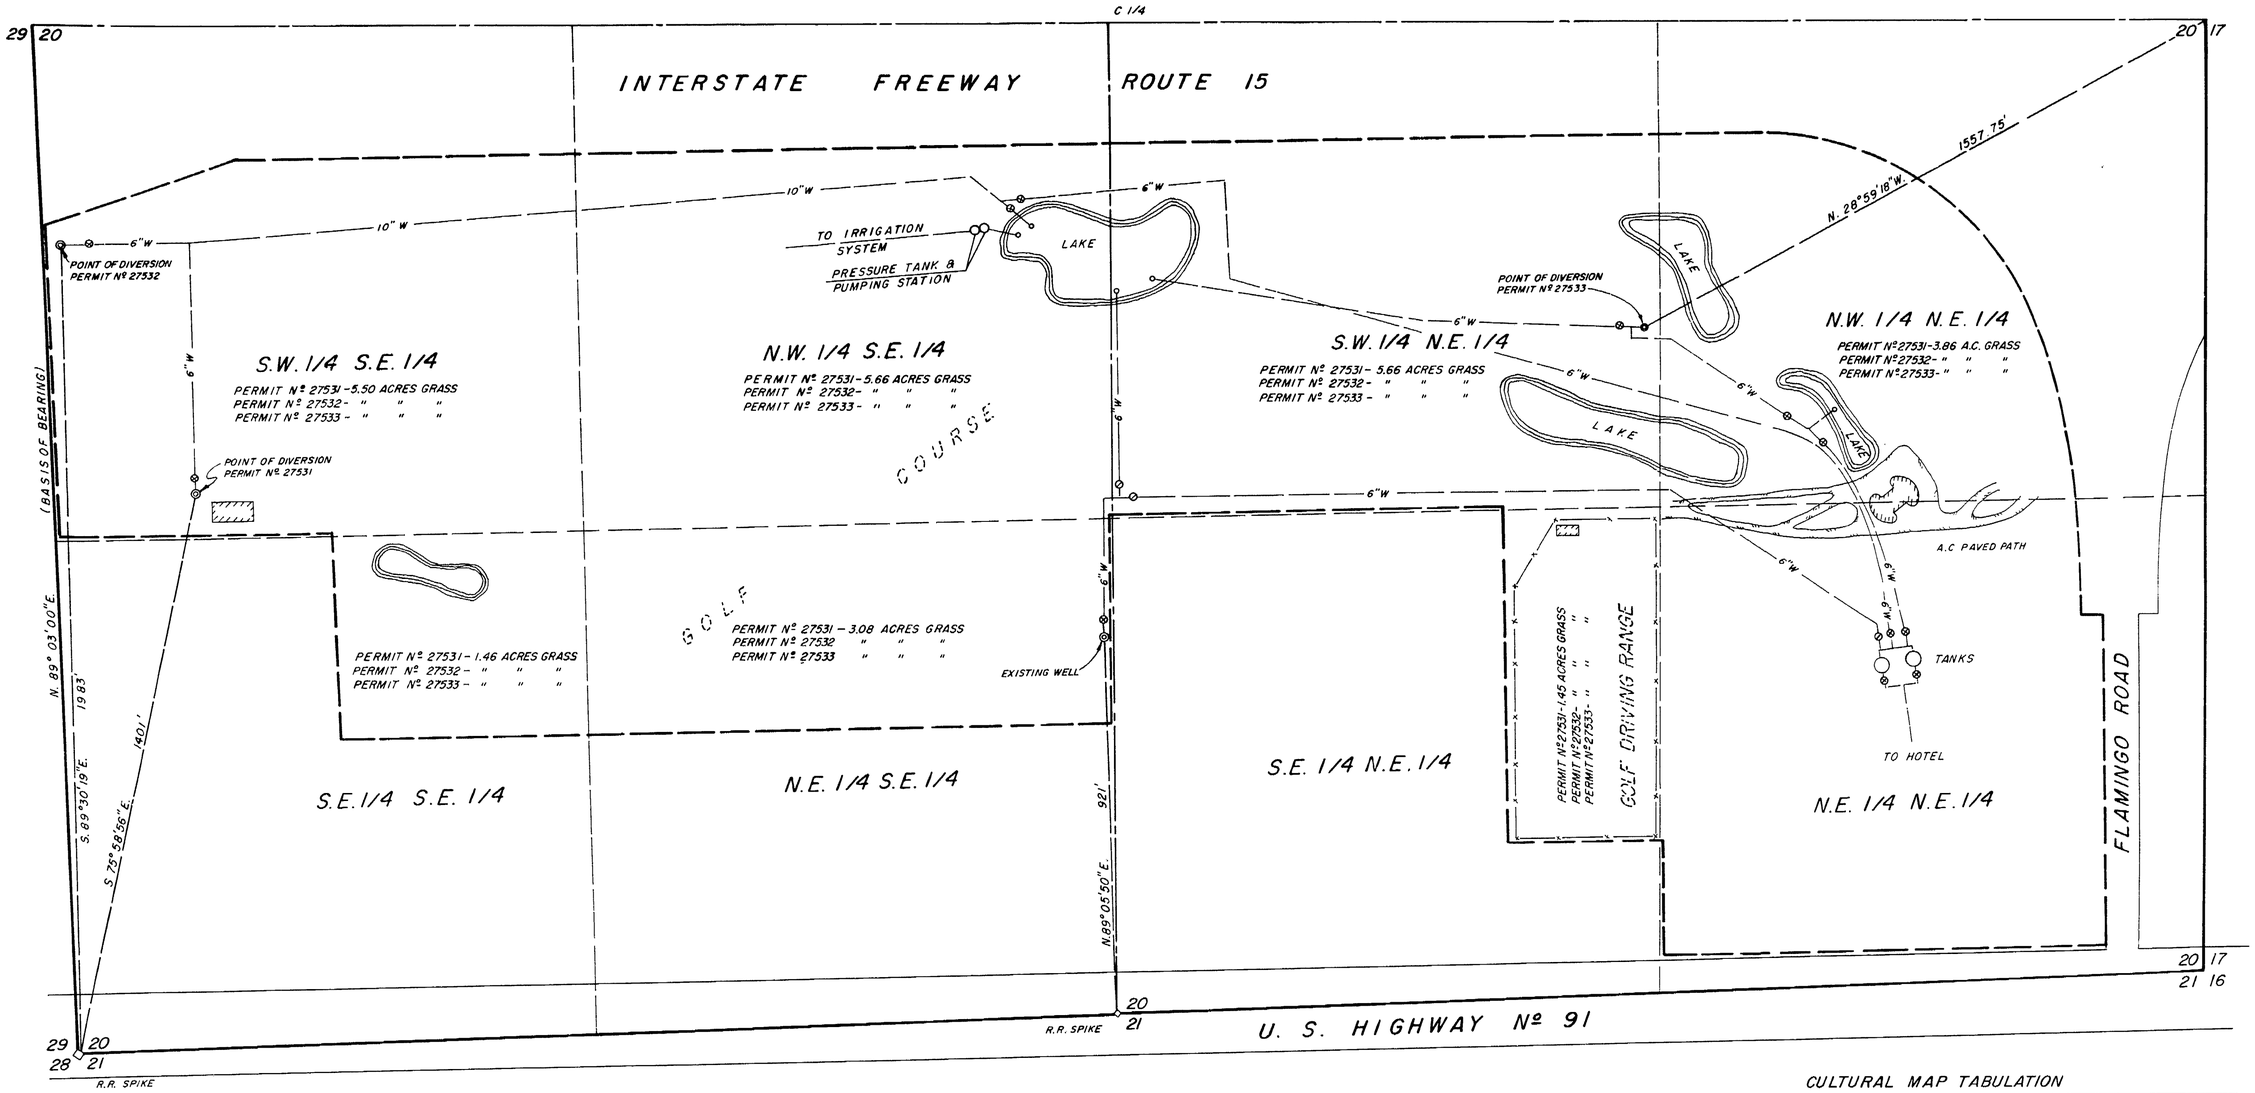

CULTURAL MAP TABULATION

PERMIT NUMBER	SECTION	SUBDIVISION	TOWNSHIP	RANGE	CULTIVATED ACREAGE	DESCRIPTION OF CULTURE
27531	20	POR SW1/4 SE1/4	T21S	R61E	5.50	GRASS
"	"	POR SE1/4 SE1/4	"	"	1.46	"
"	"	POR. NW1/4 SE1/4	"	"	5.66	"
"	"	POR. NE1/4 SE1/4	"	"	3.08	"
"	"	POR. SW 1/4 NE 1/4	"	"	5.66	"
"	"	POR. SE1/4 NE1/4	"	"	1.45	"
"	"	POR. NW1/4 NE1/4	"	"	3.86	"
27532	"	POR. SW1/4 SE1/4	"	"	5.50	"
"	"	POR. SE1/4 SE1/4	"	"	1.46	"
"	"	POR. NW1/4 SE1/4	"	"	5.66	"
"	"	POR. NE1/4 SE1/4	"	"	3.08	"
"	"	POR. SW1/4 NE1/4	"	"	5.66	"
"	"	POR SE1/4 NE1/4	"	"	1.45	"
"	"	POR. NW1/4 NE1/4	"	"	3.86	"
27533	"	POR SW1/4 SE1/4	"	"	5.50	"
"	"	POR. SE1/4 SE1/4	"	"	1.46	"
"	"	POR. NW1/4 SE1/4	"	"	5.66	"
"	"	POR. NE1/4 SE1/4	"	"	3.08	"
"	"	POR. SW1/4 NE1/4	"	"	5.66	"
"	"	POR. SE1/4 NE1/4	"	"	1.45	"
"	"	POR NW1/4 NE1/4	"	"	3.86	"
				TOTAL	80.00	

E 1/2 OF SECTION 20, T.21S., R.61E., M.D.B.&M.
CLARK COUNTY, NEVADA

-SCALE: 1" = 200' -

200 0 200 400 600 800

STATE OF NEVADA
COUNTY OF CLARK } SS

I, R. LEROY GIVENS, BEING FIRST DULY SWORN, DEPOSE AND SAY THAT THIS MAP, CONSISTING OF ONE SHEET, HAS BEEN CORRECTLY DRAWN TO THE DESIGNATED SCALE FROM FIELD NOTES OF A SURVEY MADE UNDER MY SUPERVISION AND DIRECTION ON THIS 5TH DAY OF JANUARY, 1976 AND THAT IT TRULY AND CORRECTLY REPRESENTS THE PROPOSED LOCATION AND EXTENT OF THE WORKS USED TO DIVERT WATER FROM THE LAS VEGAS ARTESIAN BASIN IN CLARK COUNTY BY M & R INVESTMENT COMPANY FOR IRRIGATION (GOLF COURSE), RECREATION & DOMESTIC PURPOSES UNDER PERMITS Nº 27531, 27532 AND 27533, THAT THE POINT OF DIVERSION; THE LOCATION AND SIZE OF THE DIVERTING CHANNEL, LOCATION AND DESCRIPTION OF ALL MEASURING DEVICES; THE LOCATION AND EXTENT OF LANDS OWNED OR CONTROLLED BY THE APPLICANT UPON WHICH WATER APPLIED FOR UNDER PERMITS Nº 27531, 27532 & 27533 IS USED, TOGETHER WITH THE AREA AND KIND OF CULTURE IN EACH 40 ACRE SUBDIVISION, AND THE LOCATION AND NAMES OF ALL OTHER WORKS OR STREAMS WHICH ARE CROSSED BY OR CONNECTED WITH SAID WORKS ARE FULLY AND CORRECTLY DESIGNATED THEREON.

R. LeRoy Givens
STATE WATER RIGHT SURVEYOR Nº 378

SUBSCRIBED AND SWORN TO BEFORE ME THIS 8th DAY OF January, 1976

Phyllis J. Knight
NOTARY PUBLIC IN AND FOR CLARK COUNTY, NEVADA

MY COMMISSION EXPIRES June 20, 1976

PHYLLIS J. KNIGHT
Notary Public—State of Nevada
COUNTY OF CLARK
My Commission Expires June 20, 1976

1976 JAN 14 PM 2 06

MAP TO ACCOMPANY PROOF OF BENEFICIAL USE
UNDER PERMITS 27531, 27532 & 27533
FOR
IRRIGATION (GOLF COURSE), RECREATION & DOMESTIC USE
BY
M & R INVESTMENT COMPANY
FROM
LAS VEGAS ARTESIAN BASIN
CLARK COUNTY, NEVADA

27533 27532 27531