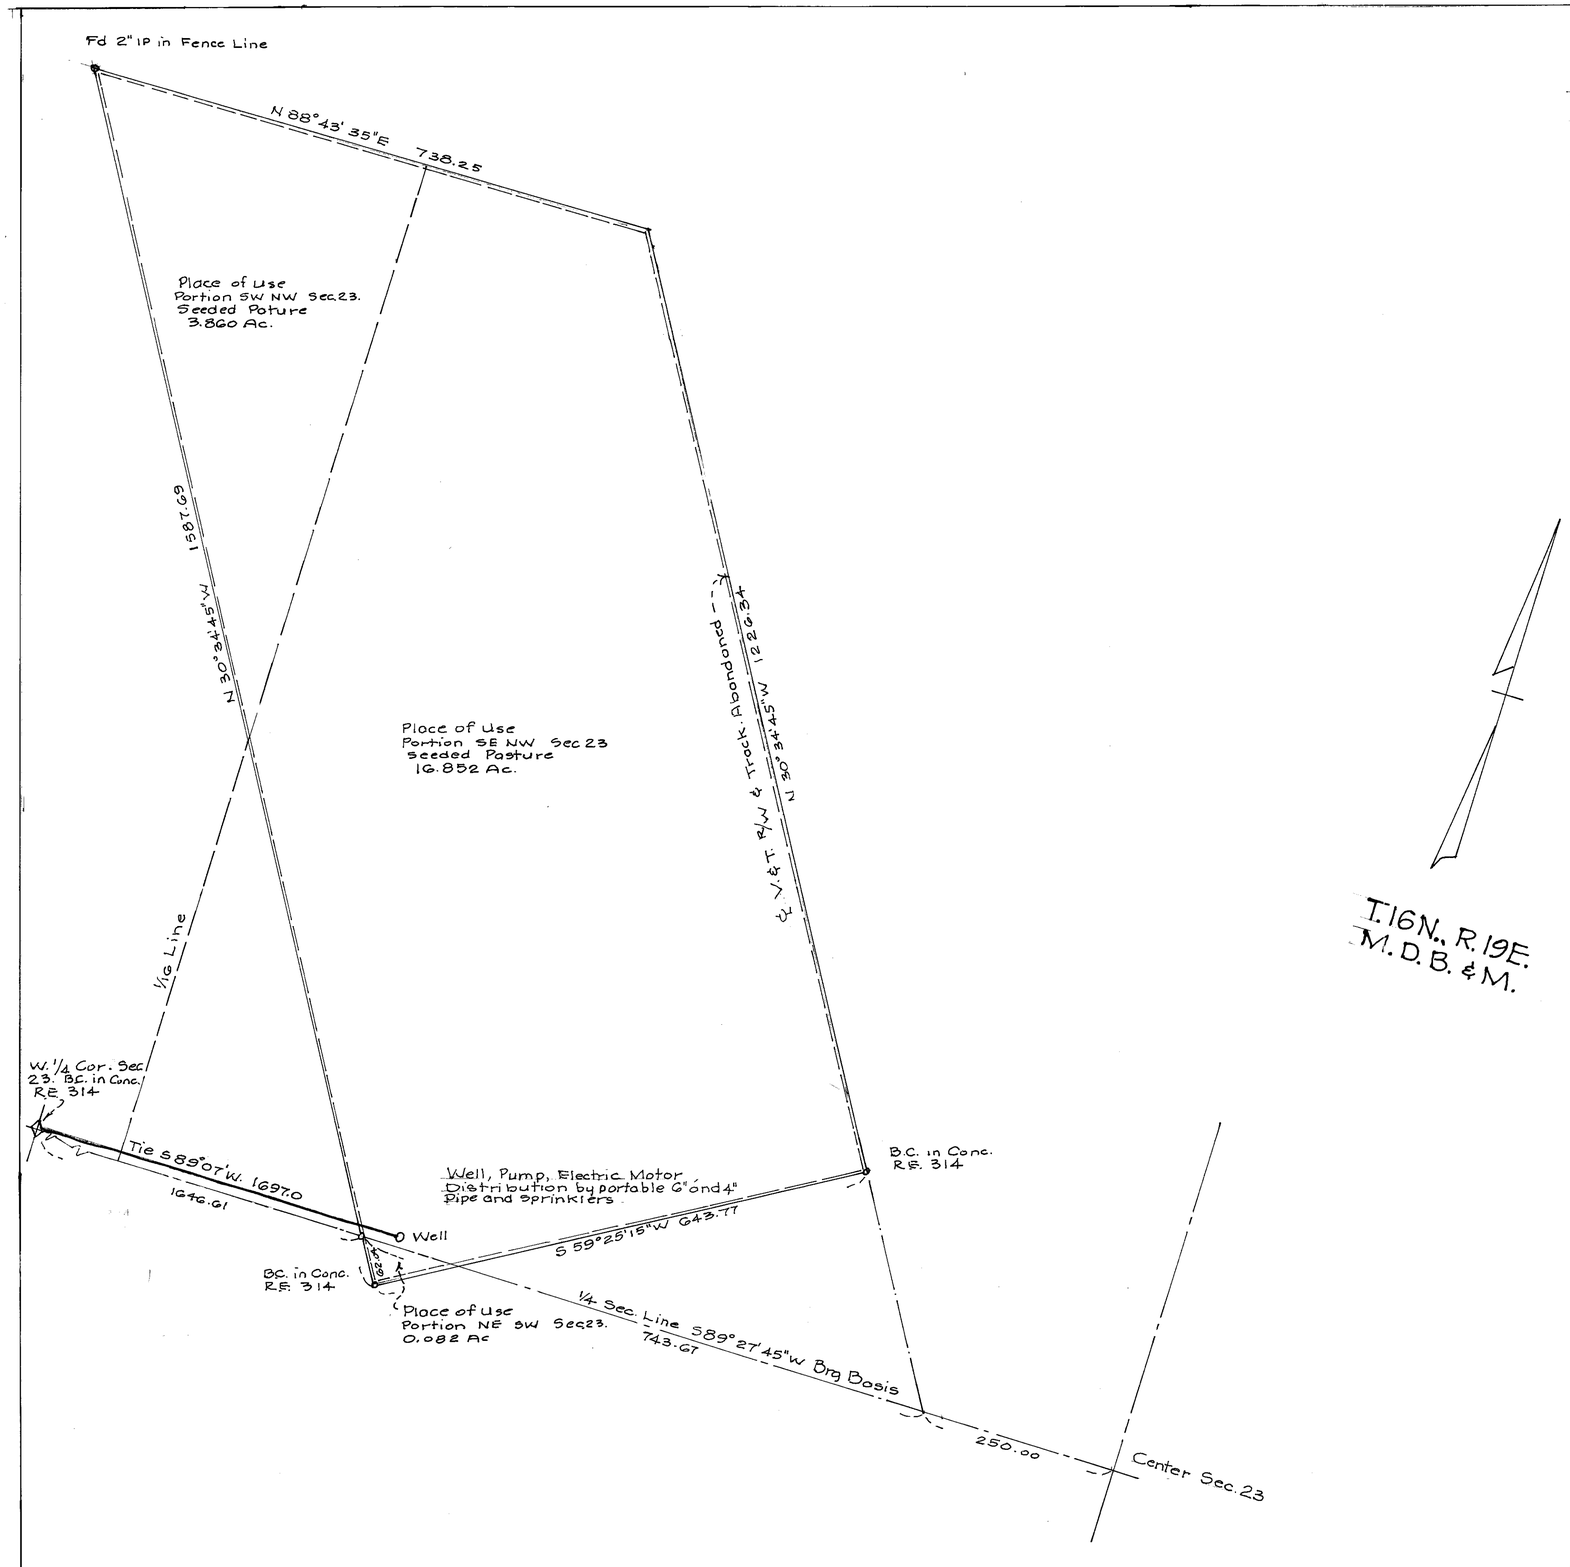

SCHEDULE OF IRRIGATED ACRES

SEC.	SUBD	TWP	RANGE	ACRES IRRIGATED	CULTURE	DATE OF FIRST CULTURE
23	SW NW	16N	19E	3.860	SEEDED PASTURE	1976
"	SE NW	"	"	16.852	"	"
"	NE SW	"	"	0.082	"	"
				20.794 Total		

T.16N., R.19E.
M.D.B.&M.

STATE OF NEVADA
CARSON CITY SS

I William J. Johnstone being first duly sworn depose and say that this map consisting of one sheet has been correctly drawn to the designated scale from field notes of a survey made by me and completed on Sept. 2, 1978, that it truly and correctly represents the location and extent of the works used to divert water from an underground source in Washoe County for Irrigation and domestic use by Frontier Enterprises Inc., that the boundary, area, and kind of culture on lands irrigated are correctly shown and designated here on.

William J. Johnstone
State Water Right Surveyor No. 229

Subscribed and Sworn to before me this 5th day of Sept. 197

Notary Public in and for Carson City, State of Nevada

My Commission Expires Sept. 24, 19

JEAN WILLIAMS
NOTARY PUBLIC - NEVADA
CARSON CITY
My Commission Expires Sept. 24, 1981

SCALE 1 INCH = 100 FEET

CERTIFICATE NO. 9459 ISSUED 9/8/80

9-5-78
FILED
Sep 5 1978
STATE ENGINEER'S OFFICE

MAP TO ACCOMPANY
PROOF OF BENEFICIAL USE
UNDER
APPLICATION NO. 27565
FOR
IRRIGATION AND DOMESTIC USE
FROM
UNDERGROUND SOURCE
BY
FRONTIER ENTERPRISES INC.

85247 83879 82879 75665 74315 73182 73181 73178 73153 72182 60111 58730 58729 58728 58727 58726 27565