SECTION	SUBDIVISION	TOWN SHIP	RANGE	CULTIVATED ACREAGE	DESCRIPTION OF CULTURE	DATE OF FIRST CULTURE
21	NW1/4 SE1/4	18N	20E	18.8	ALFALFA	UNDER ORR DITCH
"	NE1/4 SE1/4	"	"	21.0	CORN	DECREE WASHOE
"	" "	"	"	14.4	ALFALFA	LAKE
"	SE1/4 SE1/4	"	"	30.1	"	"
"	SW1/4 SE1/4	"	"	21.9	"	"
22	SW1/4 NW1/4	"	"	0.7	"	"
"	SW1/4 SW1/4	"	"	8.4	"	"
"	NW1/4 SW1/4	"	"	26.1	"	"
28	NE1/4 NE1/4	"	"	0.6	"	"
"	NW1/4 NE1/4	"	"	12.0	"	"
	TOTAL			154.0		

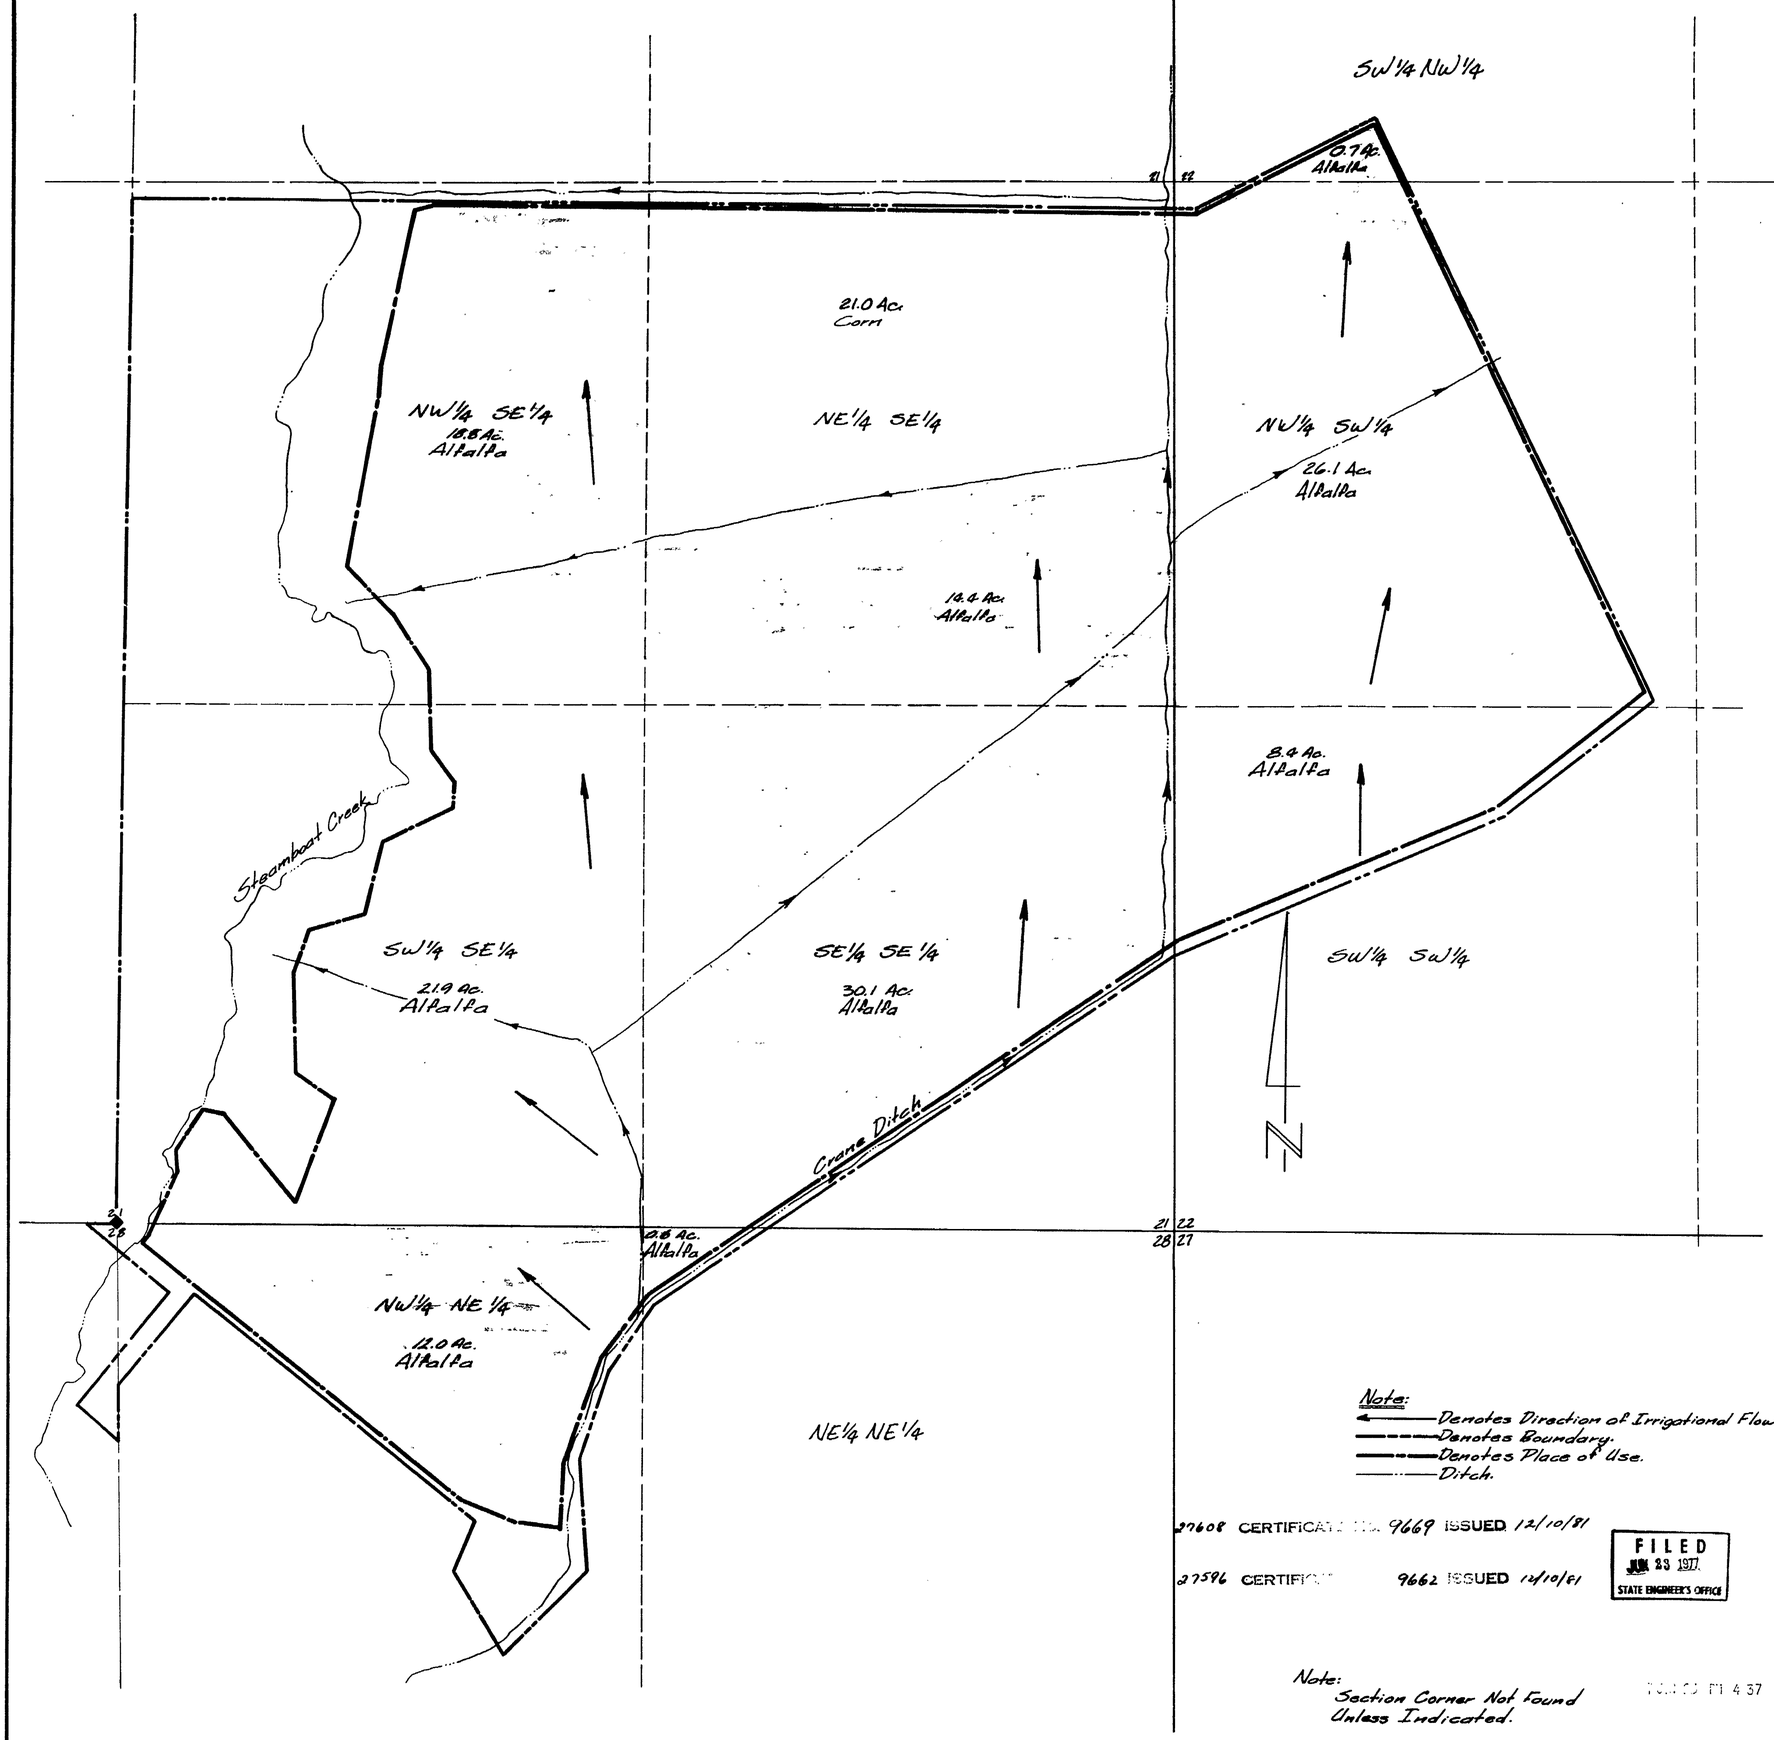

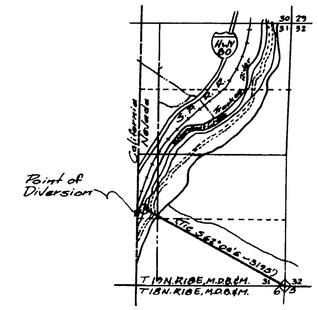

Point of Diversion

Steamboat

State of Nevada
County of Washoe } ss:

I, Richard W. Arden, being first duly sworn; depose and say that this map, consisting of one sheet, has been correctly drawn to the designated scale from field notes of a survey made under my supervision and direction, on the 20th day of June, 1977; that it truly and correctly represents the proposed location and extent of the works used to divert water from Truckee River Steamboat Canal in Washoe County for Irrigation Stockwater and Domestic Purposes by GEORGE F. & GLADYS A. CURTI under Application No's 27596 & 27608. That the point of diversion, the location, size of the diverting Channel, location and description of all measuring devices, the location and extent of lands owned or controlled by the applicant upon which water applied for under Application No's 27596 & 27608 is used, together with the area and kind of culture in each 40-Acre Subdivision, and the locations and names of all other Works or streams which are crossed by or connected with said Works are fully and correctly designated thereon.

Richard W. Arden
State Water Right Surveyor No. 307

Subscribed and sworn to before me this 22nd day of June, 1977. Notary Public in and for Washoe County, Nevada.

CAROL ANN ADAMS
Notary Public - State of Nevada
Washoe County
My Commission Expires June 25, 1979

Note:
Denotes Direction of Irrigational Flow.
Denotes Boundary.
Denotes Place of Use.
Ditch.

27608 CERTIFICATE NO. 9669 ISSUED 12/10/81

27596 CERTIFICATE 9662 ISSUED 12/10/81

FILED
JUN 23 1977
STATE ENGINEER'S OFFICE

Note:
Section Corner Not Found Unless Indicated.

200 100 0 200 400 600
SCALE: 1" = 200'

MAP

TO ACCOMPANY PROOF OF BENEFICIAL USE
UNDER APPLICATION NO.'S 27596 & 27608
IRRIGATION STOCKWATER
AND DOMESTIC PURPOSES

GEORGE F. & GLADYS A. CURTI

CLAIMS 75,75A & 431 ORR DITCH FINAL DECREE

WASHOE COUNTY, NEVADA

sea
950 Industrial Way
Sparks, Nevada

JOB NO. 197-002-977
DATE June 20, 1977
DR. R.H.S.

27608 27596