SECTION	SUBDIVISION	TOWN SHIP	RANGE	CULTIVATED ACREAGE	DESCRIPTION OF CULTURE	DATE OF FIRST CULTURE
21	SE1/4 SE1/4	18 N	20N	7.5	ALFALFA	UNDER ORR DITCH
22	SW1/4 SW1/4	"	"	28.0	"	DECREE WASHOE
22	" "	"	"	0.3	PASTURE	LAKE
22	SE1/4 SW1/4	"	"	4.1	"	"
22	" "	"	"	2.8	ALFALFA	"
27	NW1/4 NW1/4	"	"	20.3	"	"
27	" "	"	"	5.3	PASTURE	"
27	NE1/4 NW1/4	"	"	3.2	"	"
27	SW1/4 NW1/4	"	"	0.5	ALFALFA	"
28	NW1/4 NE1/4	"	"	4.7	"	"
28	NE1/4 NE1/4	"	"	34.6	"	"
28	SE1/4 NE1/4	"	"	12.5	"	"
28	SW1/4 NE1/4	"	"	0.9	"	"
	TOTAL			124.7		

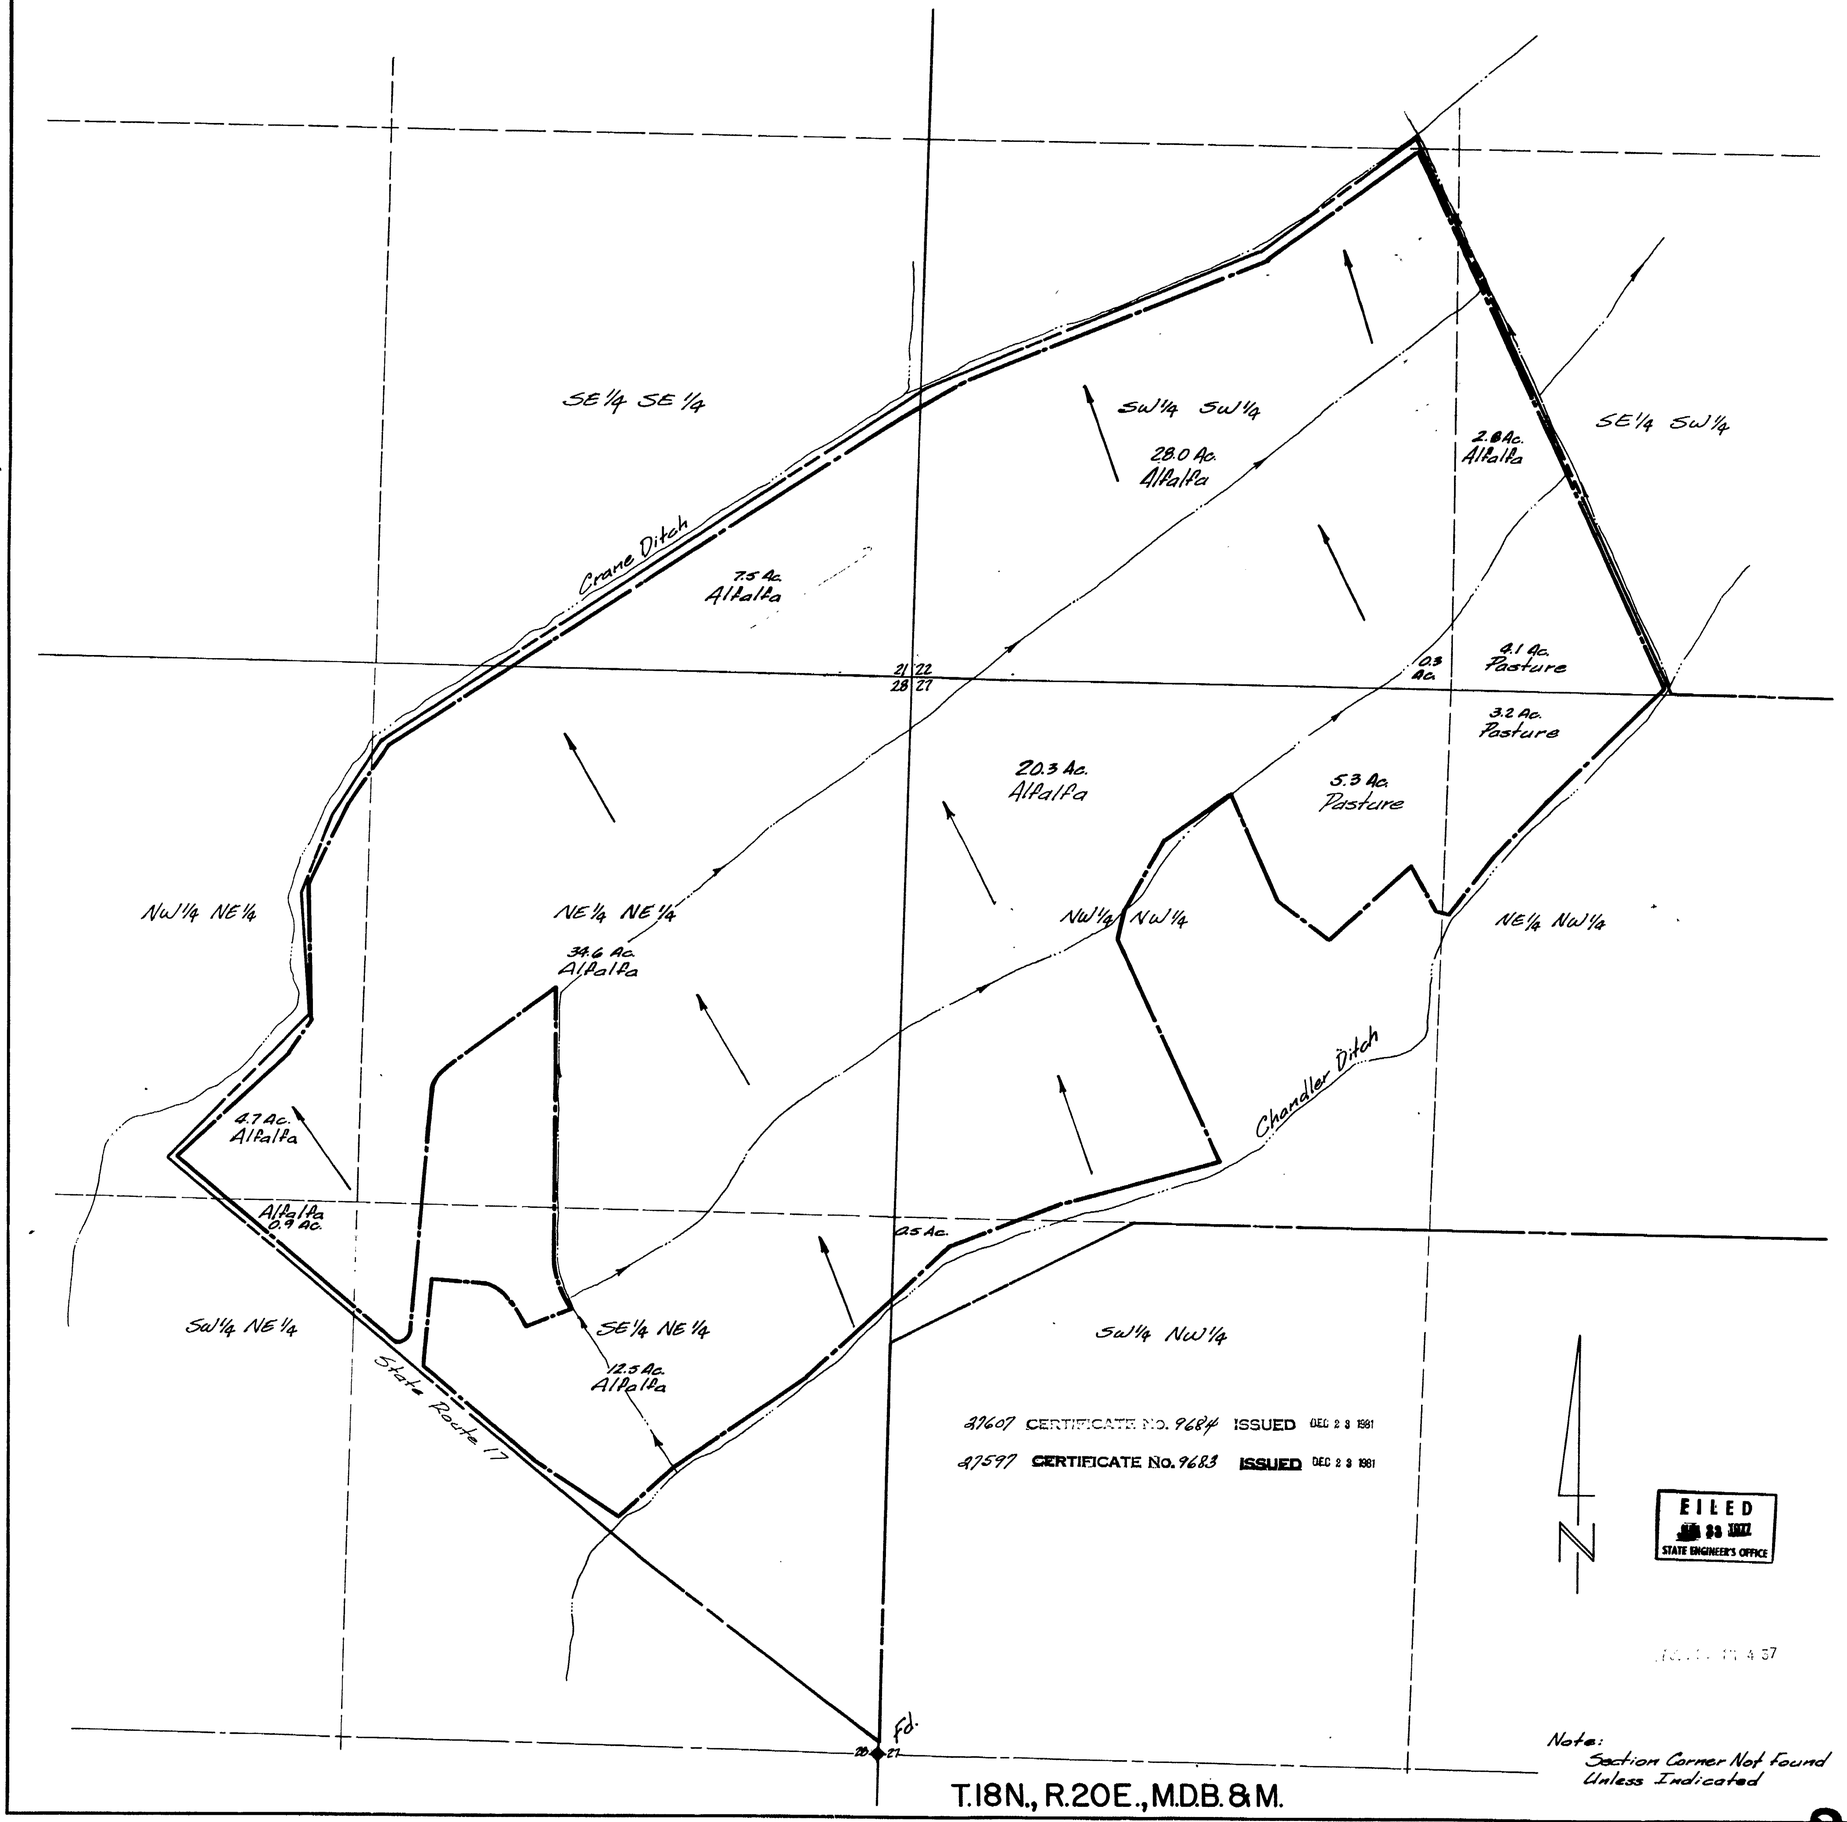

Note:
Section Corner Not Found Unless Indicated

Note:
Denotes Direction of Irrigational Flow.
Denotes Boundary.
Denotes Place of Use.
Ditch.

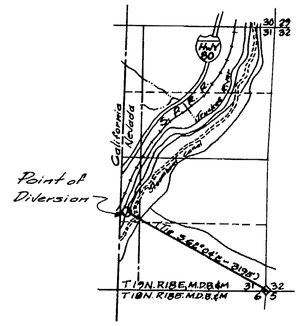

Point Of Diversion
Steamboat

State of Nevada
County of Washoe } SS:

I, Richard W. Arden, being first duly sworn, depose and say that this map, consisting of one sheet, has been correctly drawn to the designated scale from field notes of a survey made under my supervision and direction, on the 20th day of June, 1977; that it truly and correctly represents the proposed location and extent of the works used to divert water from Truckee River Steamboat Canal in Washoe County for Irrigation Stockwater and Domestic Purposes by UBALDO J. & EMILY DAMONTE BIANCO under Application No's 27597 & 27607. That the point of diversion, the location, size of the diverting channel, location and description of all measuring devices, the location and extent of lands owned or controlled by the applicant upon which water applied for under Application No's 27597 & 27607 is used, together with the area and kind of culture in each 40-Acre Subdivision, and the locations and names of all other works or streams which are crossed by or connected with said works are fully and correctly designated thereon.

Richard W. Arden
Richard W. Arden
State Water Right Surveyor No. 307

Subscribed and sworn to before me this 22nd day of June, 1977. Notary Public in and for Washoe County, Nevada.

FILED
JUN 23 1977
STATE ENGINEER'S OFFICE

200 100 0 200 400 600
SCALE: 1" = 200'

MAP

TO ACCOMPANY PROOF OF BENEFICIAL USE
UNDER APPLICATION NO.S 27597 & 27607.
IRRIGATION STOCKWATER
AND DOMESTIC PURPOSES

UBALDO J. & EMILY DAMONTE BIANCO

CLAIMS 75, 75A & 431 ORR DITCH FINAL DECREE
WASHOE COUNTY, NEVADA

sea
950 Industrial Way
Sparks, Nevada

JOB NO. 187-002-771
DATE June 20, 1977
DR. R.H.S.

27607 27597