A PORTION OF

SECTION 35, T. 14 N., R. 20 E., M.D.B. & M.

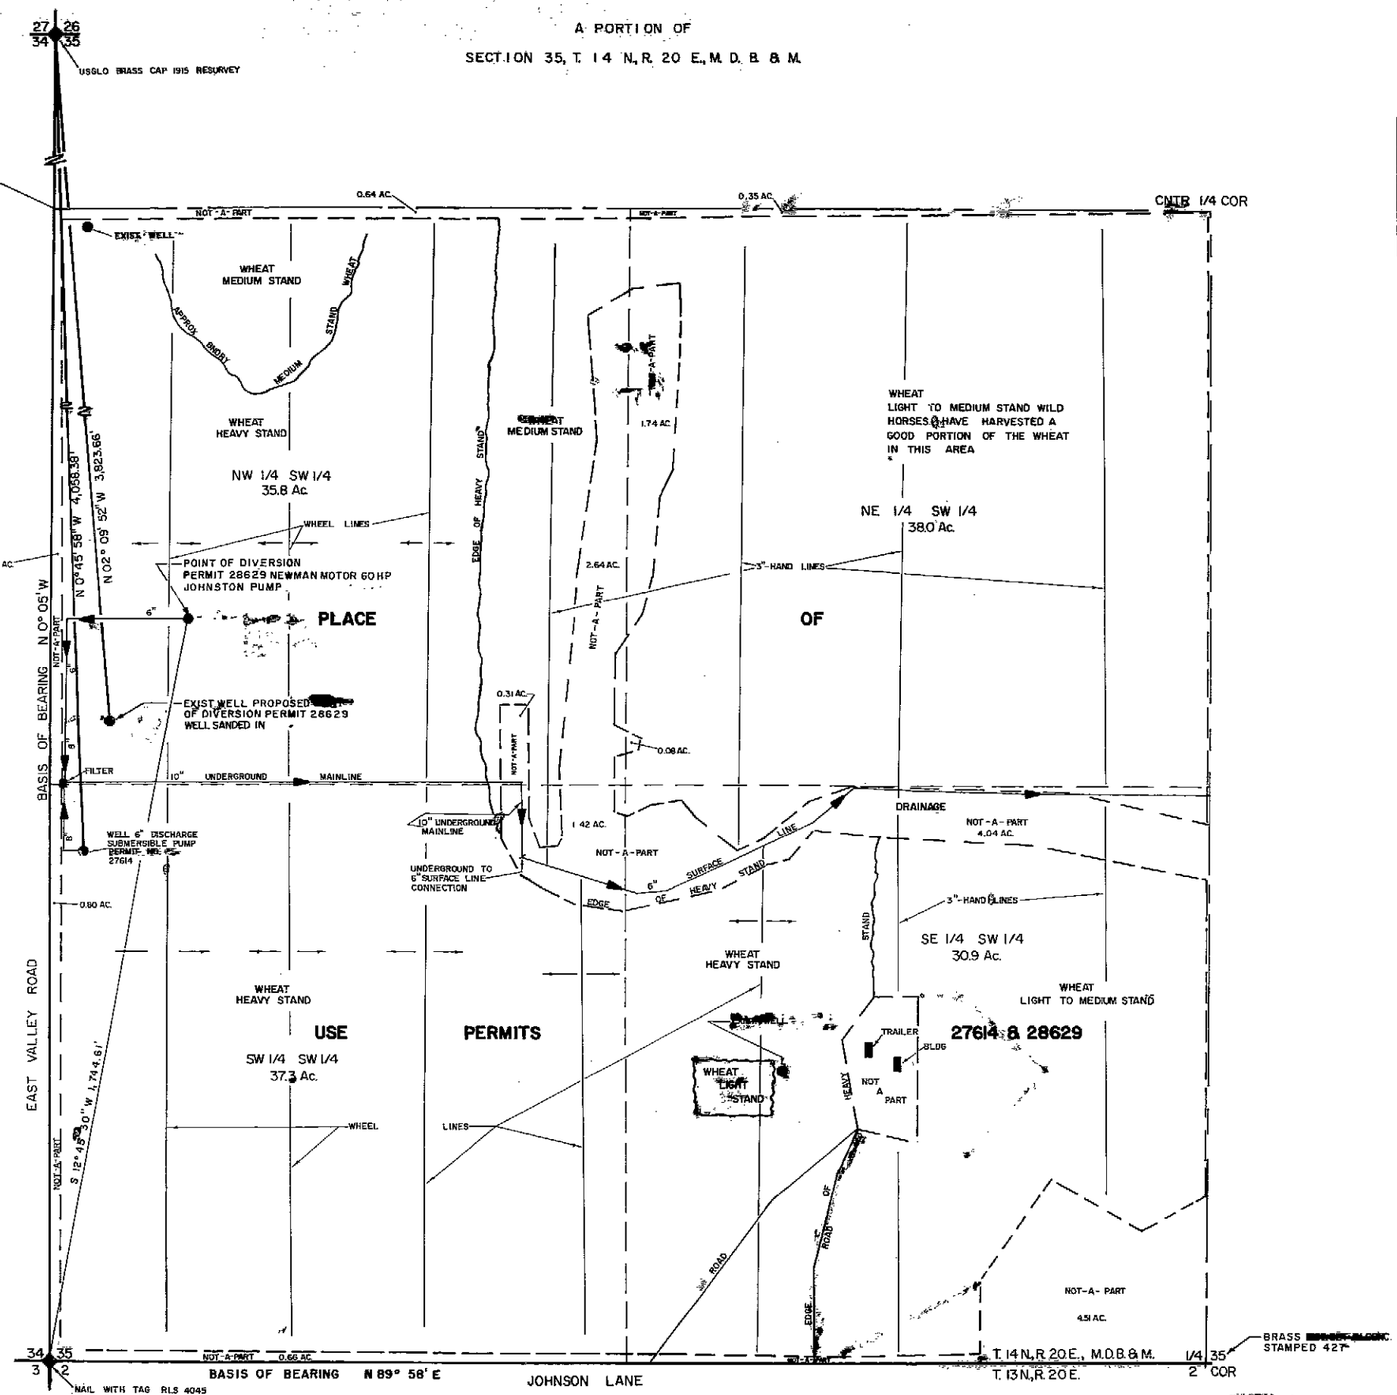

CULTURAL TABULATION

SECTION	SUBDIVISION	TOWNSHIP	RANGE	CULTIVATED ACREAGE	DESCRIPTION OF CULTURE
35	NW SW	14 N	20 E	35.8	WHEAT
"	NE SW	"	"	38.0	"
"	SW SW	"	"	37.3	"
"	SE SW	"	"	30.9	"
TOTAL CULTIVATED ACREAGE				142.0	"
CUL[redacted]E AS FOUND ON AUGUST 3, 1982					

STATE OF NEVADA
DOUGLAS COUNTY S.S.

I, B.J. Vasey, being first duly sworn, depose and say that this map, consisting of one (1) sheet, has been correctly drawn to the designated scale from field notes of a survey made under my supervision and direction on the 3rd day of August, 1982, that it truly and correctly represents the location and extent of works used to divert water from Underground sources in Douglas County, by Paul E. Unruh for irrigation and domestic purposes. That the point of diversion, location and description of all measuring devices, the location and extent of lands owned or controlled by the applicant upon which water is applied for under permits 27614 and 28629 is used together with, the area and kind of culture of each 40-acre subdivision, and the location and names of all other works which are crossed by or connected with said works are fully and correctly designated thereon.

B.J. Vasey
State Water Right Surveyor No. 306

Subscribed and sworn to before me this 5 day of November, 1982. Notary public in and for Douglas County, Nevada.

Gloria K. Gaski

160 0 160 320 480
SCALE 1"=160'

FILED
JAN 12 1983
STATE ENGINEER'S OFFICE

BASIS OF BEARING:
RESURVEY OF A PORTION
OF T 14 N R 20 E
M D B & M BY U.S.G.L.O.

27614 CERTIFICATE NO. 10840 ISSUED 12/15/83

28629 CERTIFICATE NO. 10841 ISSUED 12/15/83

'83 JAN 12 A9:09
RECEIVED
STATE ENGINEER'S OFFICE

VASEY ENGINEERING CO., INC.
1637 Esmeralda Place Post Office Box 1164
Minden, Nevada 89423
(702) 782-2382 782-5642 882-5417

Date AUGUST 1982	Drawn By TAB
Job No M-459	Approved By BJV

MAP
TO SUPPORT THE PROOF OF BENEFICIAL USE UNDER
PERMITS
27614 & 28629
BY
PAUL E. UNRUH
FROM UNDERGROUND SOURCES
IN DOUGLAS COUNTY, NEVADA
FOR IRRIGATION & DOMESTIC PURPOSES.

48178 48177 48176 48130 28629 27614