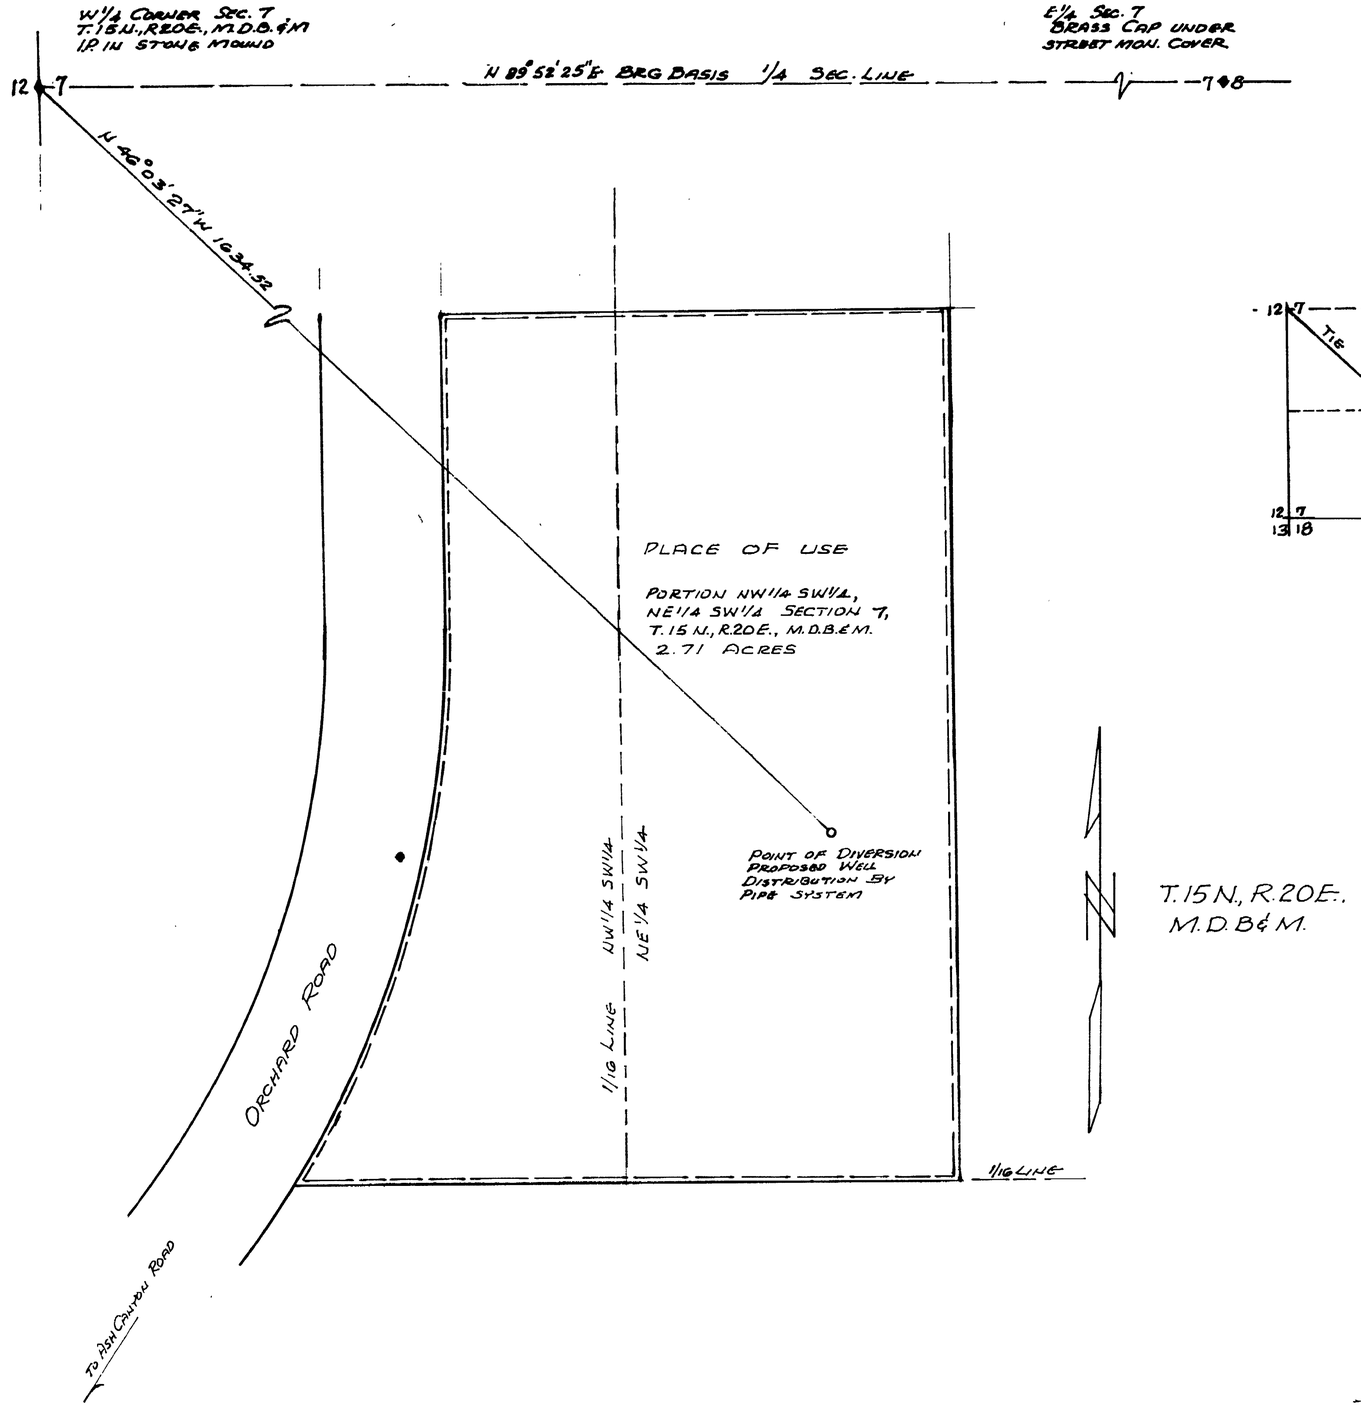

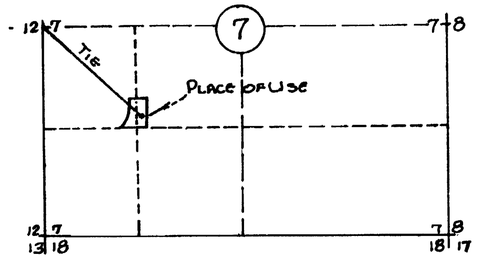

KEY MAP
SEC. 7. T.15N., R.20E.,
M. D. B.& M.

STATE OF NEVADA } SS
CARSON CITY

I WILLIAM J. JOHNSTONE BEING FIRST DULY SWORN DEPOSE AND SAY THAT THIS MAP CONSISTING OF ONE SHEET WAS BEEN CORRECTLY DRAWN TO THE DESIGNATE SCALE FROM FIELD NOTES OF A SURVEY MADE BY ME ON THE 15TH OF JUNE 1973 THAT IT CORRECTY REPRESENTS THE LOCATION AND EXTENT OF THE PROPOSED WORKS TO DIVERT WATER FROM AN UNDERGROUND SOURCE IN CARSON CITY FOR IRRIGATION AND DOMESTIC USE BY MELVIN COWPERTHWAITE THAT THE POINT OF DIVERSION THE PLACE AND MANNER OF USE ARE FULLY DESIGNATED HEREON

William J. Johnstone
STATE WATER RIGHT SURVEYOR
NO. 229

CERTIFICATE NO. 9072 ISSUED 7-6-77

0 50 100 150 200
SCALE 1 IN.= 40 FT.

FILED
AUG 1 1973
STATE ENGINEER'S OFFICE

SUBSCRIBED AND SWORN TO BEFORE ME THIS 1st DAY OF August 1973

Jean Williams
NOTARY PUBLIC IN AND FOR CARSON CITY STATE OF NEVADA
MY COMMISSION EXPIRES Sept. 24, 1973

JEAN WILLIAMS
Notary Public — State of Nevada
Ormsby County
My Commission Expires Sept. 24, 1973

MAP TO ACCOMPANY
APPLICATION TO APPROPRIATE WATER
FOR
IRRIGATION AND DOMESTIC USE
BY
MELVIN T. AND JOSEPHINE G. COWPERTHWAITE
FROM
UNDERGROUND SOURCE
JULY 23, 1973

27666