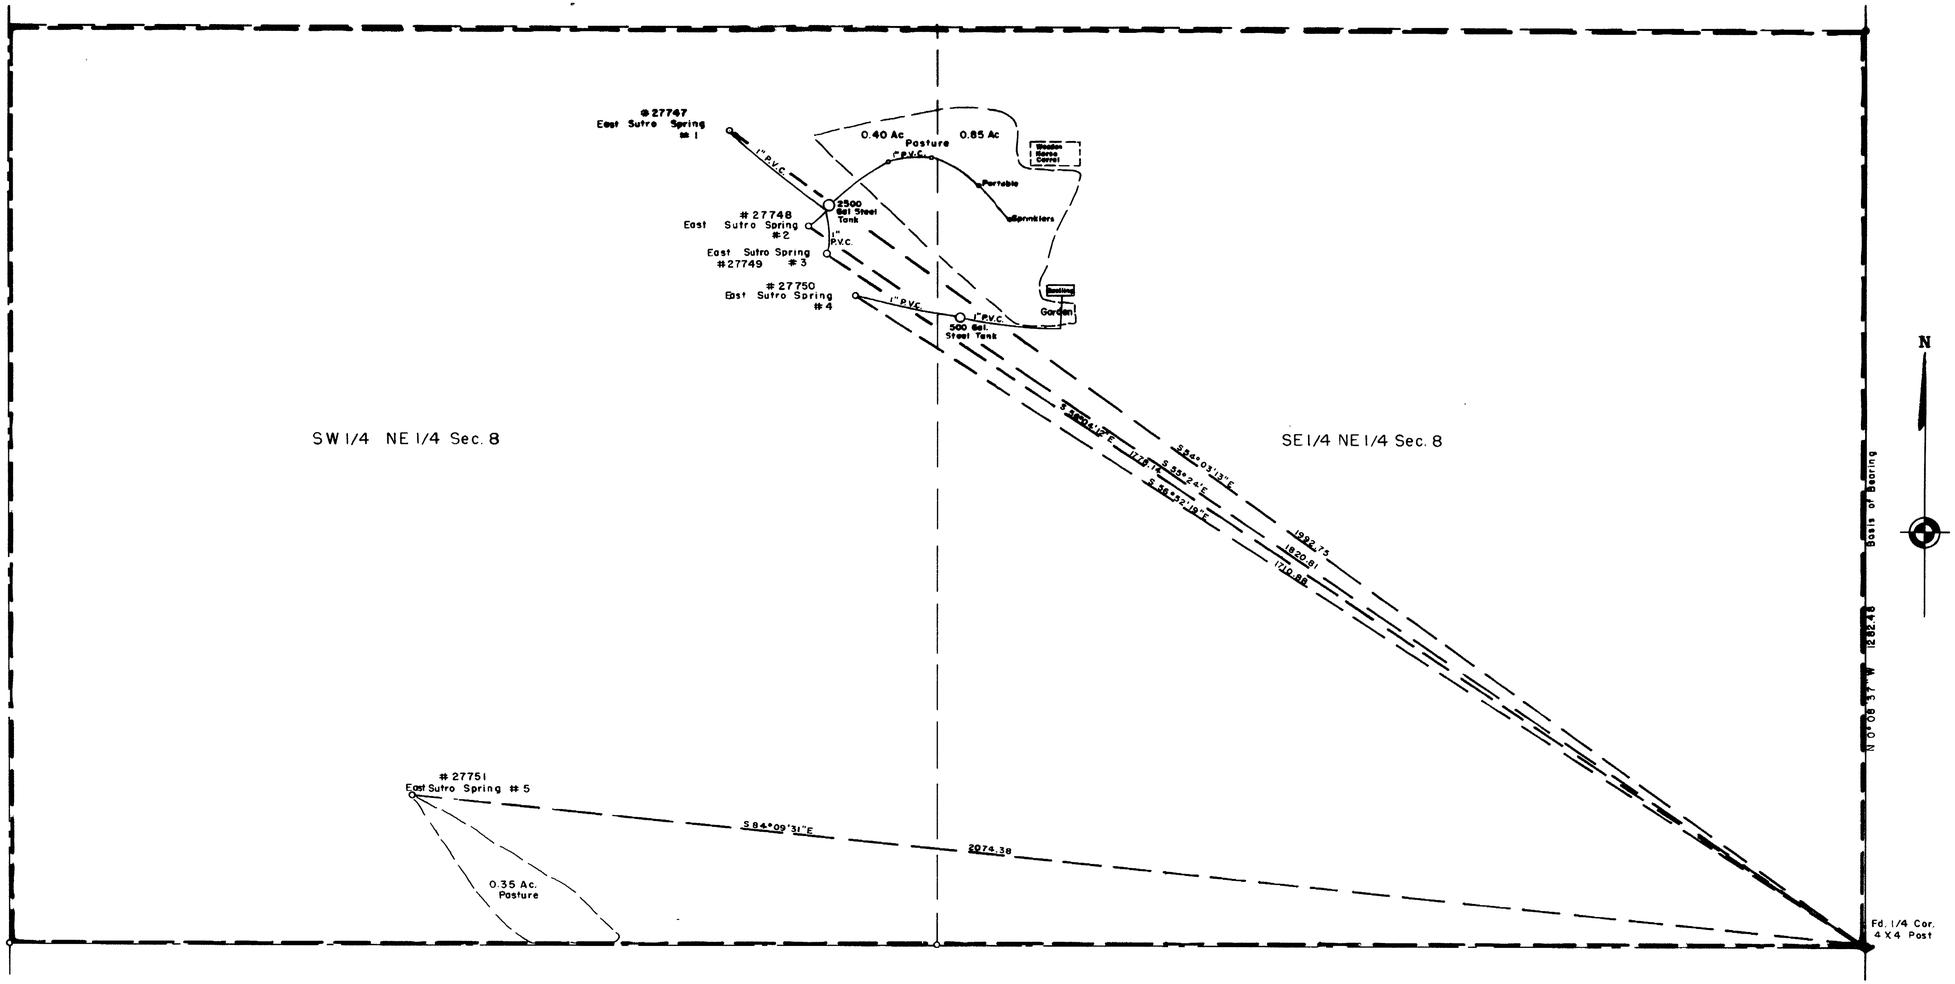

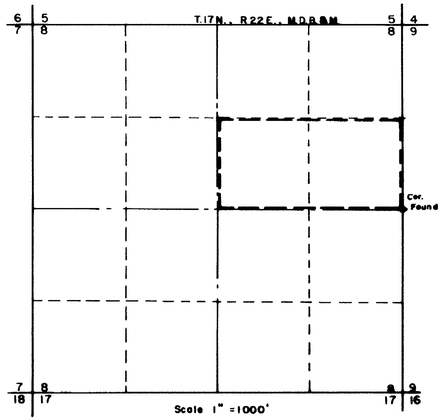

STATE OF NEVADA
COUNTY OF LYON } SS.

I, Wm. Michael Donovan, Jr., being first duly sworn, depose and say that this map, consisting of 1 sheet, has been correctly drawn to the designated scale from field notes of a survey made by me on August 14, 1978; that it truly and correctly represents the location and extent of the works used to divert water from East Sutro Springs # 1 to 5, in Lyon County, by Thomas B. Zachry and Marna J. Zachry for irrigation and domestic purposes under Application No. 27747, 27748, 27749, 27750, 27751. That the point of diversion, the location, size of the diverting channel, location and description of all measuring devices, the location and extent of lands owned or controlled by the applicant upon which water applied for under Application No. 27747, 27748, 27749, 27750, 27751 is used, together with the area and kind of culture in each 40 acre subdivision, and the location and names of all other works or streams which are crossed by or connected with said works are fully and correctly designated thereon.

27748 CERTIFICATE NO. 9793 ISSUED 2/11/88
27749 CERTIFICATE NO. 9794 ISSUED 2/11/88
27750 CERTIFICATE NO. 9795 ISSUED 2/11/88
27751 CERTIFICATE NO. 9796 ISSUED 2/11/88

Wm. Michael Donovan, Jr.
State Water Right Surveyor

Subscribed and Sworn to before me this 7TH day of September, 1978.

R. M. Starnes

Notary Public in and for Lyon County, Nevada.

R. M. STARNES
Notary Public - State of Nevada
Lyon County
My Commission Expires Sept. 22, 1979

1978 SEP 8 AM 11 47

CULTURAL MAP TABULATION

SECTION	SUBDIVISION	TOWNSHIP	RANGE	CULTIVATED ACREAGE	DESCRIPTION OF CULTURE	DATE OF FIRST CULTURE
8	SW1/4NE1/4	17 N.	22 E.	0.75	Pasture	
8	SE1/4 NE1/4	17 N.	22 E.	0.85	Pasture	

0 25 50 100 200 300 400 500
SCALE 1" = 100'

MAP
TO ACCOMPANY PROOF OF BENEFICIAL USE
UNDER APPLICATION No. 27747
27748, 27749, 27750, 27751
FOR IRRIGATION AND DOMESTIC
BY THOMAS B. ZACHRY AND MARNA J. ZACHRY
FROM EAST SUTRO SPRINGS No. 1 TO 5

Wm. Michael Donovan, Jr. September 7, 1978
Silver City, Nevada

45100 27751 27750 27749 27748 27747