N

T.40 N., R.33 E.
M.D.B.&M.

Portions Of Sections 10, 11, 12, & 13

Permit No. 27786
Cultural Map Tabulation

Section	Subdivision	Township	Range	Acreage	Culture
13	Lot 2	T. 40 N.	R. 33 E.	31.37	Brush & Pasture
12	SW1/4 SW1/4	T. 40 N.	R. 33 E.	31.59	Brush & Pasture
11	NW1/4 SE1/4	T. 40 N.	R. 33 E.	32.88	Rye
11	NE1/4 SE1/4	T. 40 N.	R. 33 E.	33.86	Rye
11	SE1/4 SE1/4	T. 40 N.	R. 33 E.	33.29	Barley
11	SW1/4 SE1/4	T. 40 N.	R. 33 E.	32.72	Barley
11	SE1/4 SE1/4	T. 40 N.	R. 33 E.	6.71	Fallow
			TOTAL:	202.42	

Permit No. 41576 & 35642
Cultural Map Tabulation

Section	Subdivision	Township	Range	Acreage	Culture
10	SE1/4 SE1/4	T. 40 N.	R. 33 E.	38.65	Alfalfa
10	SW1/4 SE1/4	T. 40 N.	R. 33 E.	24.00	Alfalfa
11	NW1/4 SW1/4	T. 40 N.	R. 33 E.	39.96	Fallow
11	NE1/4 SW1/4	T. 40 N.	R. 33 E.	39.96	Fallow
11	SE1/4 SW1/4	T. 40 N.	R. 33 E.	38.75	Alfalfa
11	SW1/4 SW1/4	T. 40 N.	R. 33 E.	38.75	Alfalfa
11	SW1/4 SE1/4	T. 40 N.	R. 33 E.	7.28	Fallow
			TOTAL:	227.35	

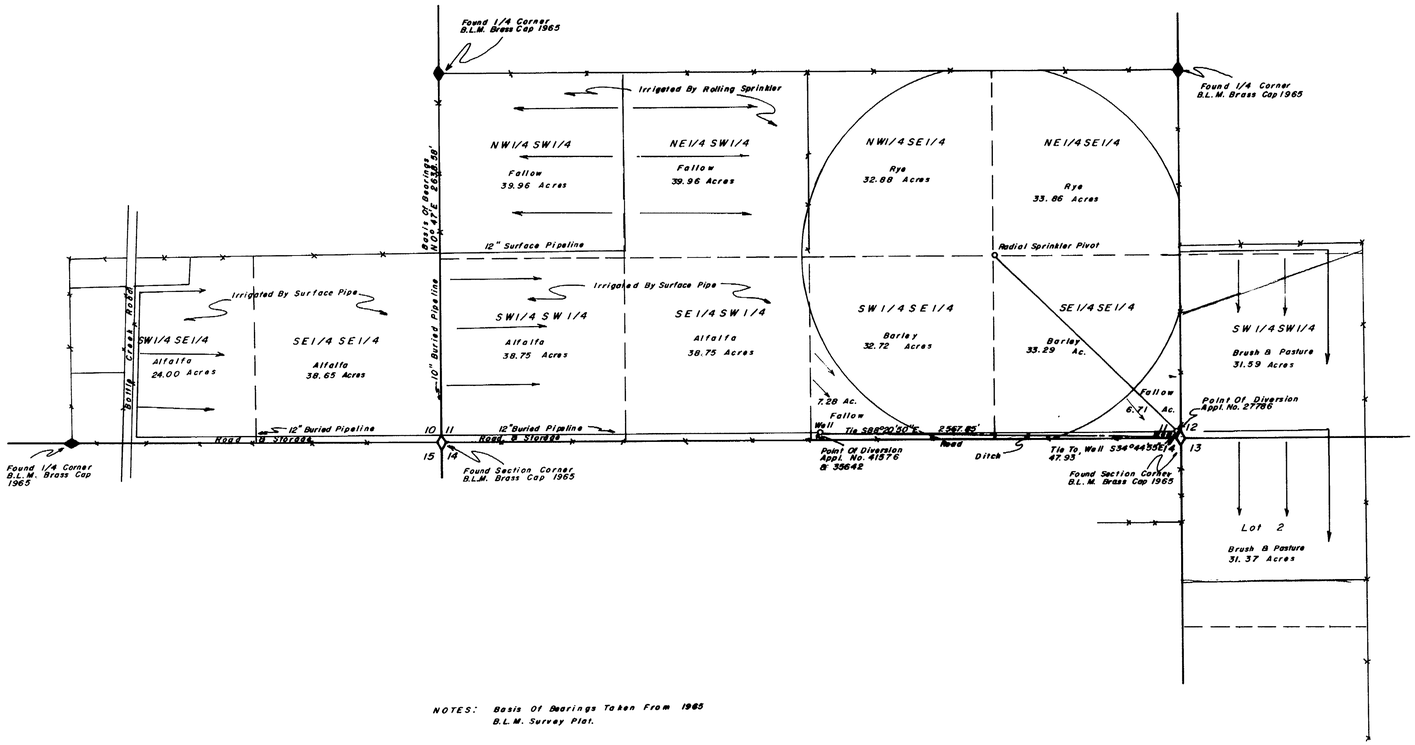

NOTES: Basis Of Bearings Taken From 1965 B.L.M. Survey Plat.

State of Nevada
County of Humboldt } S.S.

I, John H. Milton III, being first duly sworn, depose and say that this map, consisting of one sheets, numbered from 1 to 1, inclusive, has been correctly drawn to the designated scale from field notes of a survey made by me, (or under my supervision and direction) between the 4th day of March, and the 5th day of March, 1981; that it truly and correctly represents the location and extent of the works used to divert water from underground, in Humboldt County, by Charles M. Giordano for irrigation purposes under Application No. 27786, 35642, 41576. That the point of diversion, the location and size of the diverting channel, location and description of all measuring devices, the location and extent of lands owned or controlled by the applicant upon which water applied for under Application No. 27786, 35642, 41576 is used, together with the area and kind of culture in each 40-acre subdivision, and the location and names of all other works or streams which are crossed by or connected with said works are fully and correctly designated thereon.

State Water Right Surveyor No. 573

Subscribed and sworn to before me this 4th day of June, 1981.

Doris A. Twichell
Notary Public

DORIS A. TWICHELL
NOTARY PUBLIC
Humboldt Co., Nevada
My Appointment Expires
January 30, 1985

Scale 1" = 500'

500 0 500 1000 1500 2000

FILED
AUG 31 1981
STATE ENGINEER'S OFFICE

27786 CERTIFICATE NO. 10985 ISSUED 7/31/84
35642 CERTIFICATE NO. 10987 ISSUED 7/31/84
41576 CERTIFICATE NO. 10996 ISSUED 7/31/84
41579 CERTIFICATE NO. 11277 ISSUED 11/25/85

Desert Mountain Surveying Company
146 West Second Street
Winnemucca, Nevada 89445

Map
To Accompany Proof Of Beneficial Use
Under Application No. 27786, 35642, 41576
By Charles M. Giordano
For Irrigation And Domestic Purposes

Humboldt County Nevada

41579 41576 35642 27786