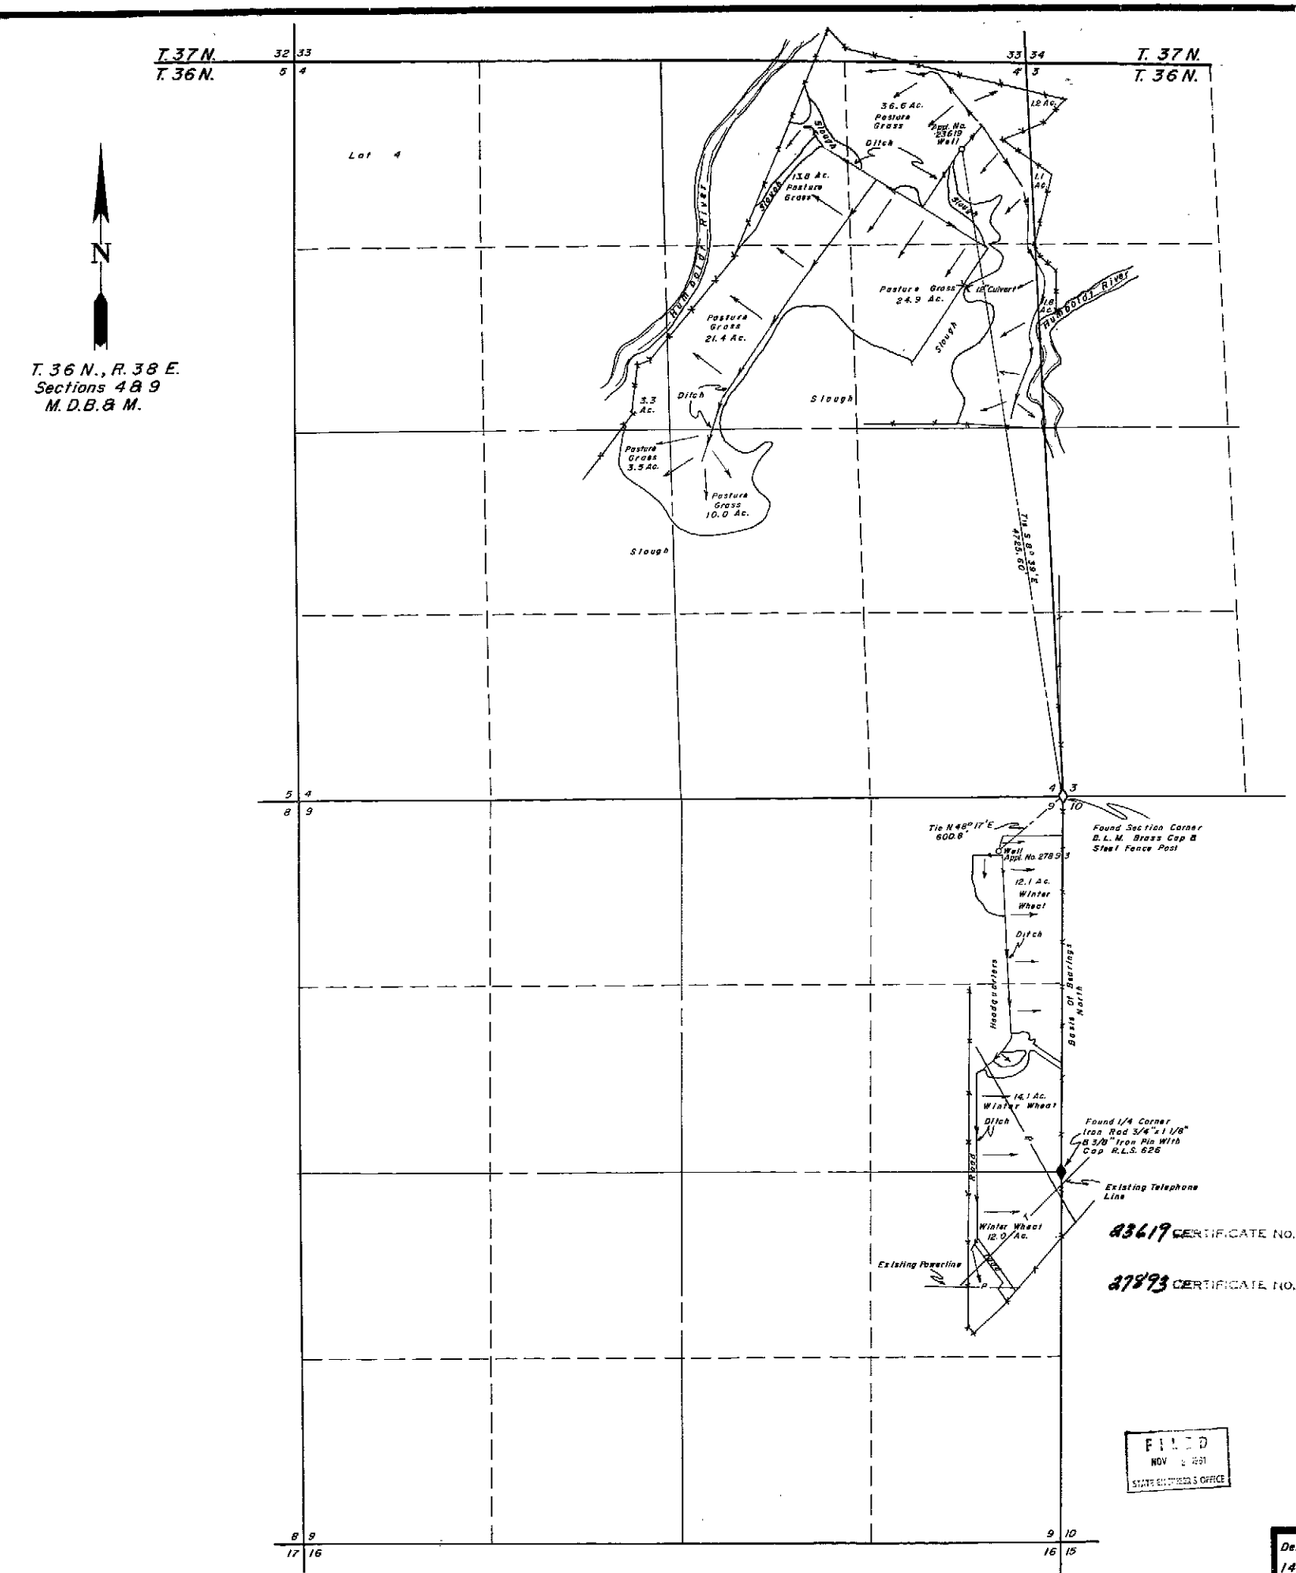

23619 CERTIFICATE NO. 9996 ISSUED 4-13-82

27893 CERTIFICATE NO. 9998 ISSUED 4-13-82

Application No. 23619
Cultural Map Tabulation

Section	Subdivision	Township	Range	Acreage	Culture
3	NW1/4 NW1/4	T. 36 N.	R. 38 E.	2.3	Pasture Grass
3	SW1/4 NW1/4	T. 36 N.	R. 38 E.	1.8	Pasture Grass
4	NE1/4 NE1/4	T. 36 N.	R. 38 E.	36.6	Pasture Grass
4	NW1/4 NE1/4	T. 36 N.	R. 38 E.	13.8	Pasture Grass
4	SE1/4 NE1/4	T. 36 N.	R. 38 E.	24.9	Pasture Grass
4	SW1/4 NE1/4	T. 36 N.	R. 38 E.	21.4	Pasture Grass
4	NW1/4 SE1/4	T. 36 N.	R. 38 E.	10.0	Pasture Grass
4	NE1/4 SW1/4	T. 36 N.	R. 38 E.	3.3	Pasture Grass
4	SW1/4 NW1/4	T. 36 N.	R. 38 E.	3.3	Pasture Grass
			TOTAL:	117.6	

Application No. 27893
Cultural Map Tabulation

Section	Subdivision	Township	Range	Acreage	Culture
9	NE1/4 NE1/4	T. 36 N.	R. 38 E.	12.1	Winter Wheat
9	SE1/4 NE1/4	T. 36 N.	R. 38 E.	14.1	Winter Wheat
9	NE1/4 SE1/4	T. 36 N.	R. 38 E.	12.0	Winter Wheat
			TOTAL:	38.2	

State of Nevada
County of Humboldt } S.S.

I, John H. Milton III, being first duly sworn, depose and say that this map, consisting of one sheets, numbered from 1 to 1, inclusive, has been correctly drawn to the designated scale from field notes of a survey made by me, (or under my supervision and direction) between the 26th day of October, and the 27th day of October 1981; that it truly and correctly represents the location and extent of the works used to divert water from underground, in Humboldt County, by Robert M. Hay for irrigation purposes under Application No. 23619 & 27893. That the point of diversion, the location and size of the diverting channel, location and description of all measuring devices, the location and extent of lands owned or controlled by the applicant upon which water applied for under Application No. 23619 & 27893 is used, together with the area and kind of culture in each 40-acre subdivision, and the location and names of all other works or streams which are crossed by or connected with said works are fully and correctly designated thereon.

REGISTERED LAND SURVEYOR - STATE OF NEVADA
JOHN H. MILTON, III
No. 5271

State Water Right Surveyor No. 573

Subscribed and sworn to before me this 30th day of October, 1981.

Doris A. Twichell
Notary Public

DORIS A. TWICHELL
NOTARY PUBLIC
Humboldt Co., Nevada
My Appointment Expires
January 26, 1983

Scale 1" = 500'

500 0 500 1000 1500 2000

RECEIVED
NOV 2 1981
STATE ENGINEER'S OFFICE

FILED
NOV 2 1981
STATE ENGINEER'S OFFICE

Desert Mountain Surveying Company
146 West Second Street
Winnemucca, Nevada 89445

Map
To Accompany Proof Of Beneficial Use
Under Application No. 27893 & 23619
By Robert M. Hay
From Underground
For Irrigation Purposes
Humboldt County Nevada

File under
27893 & 23619