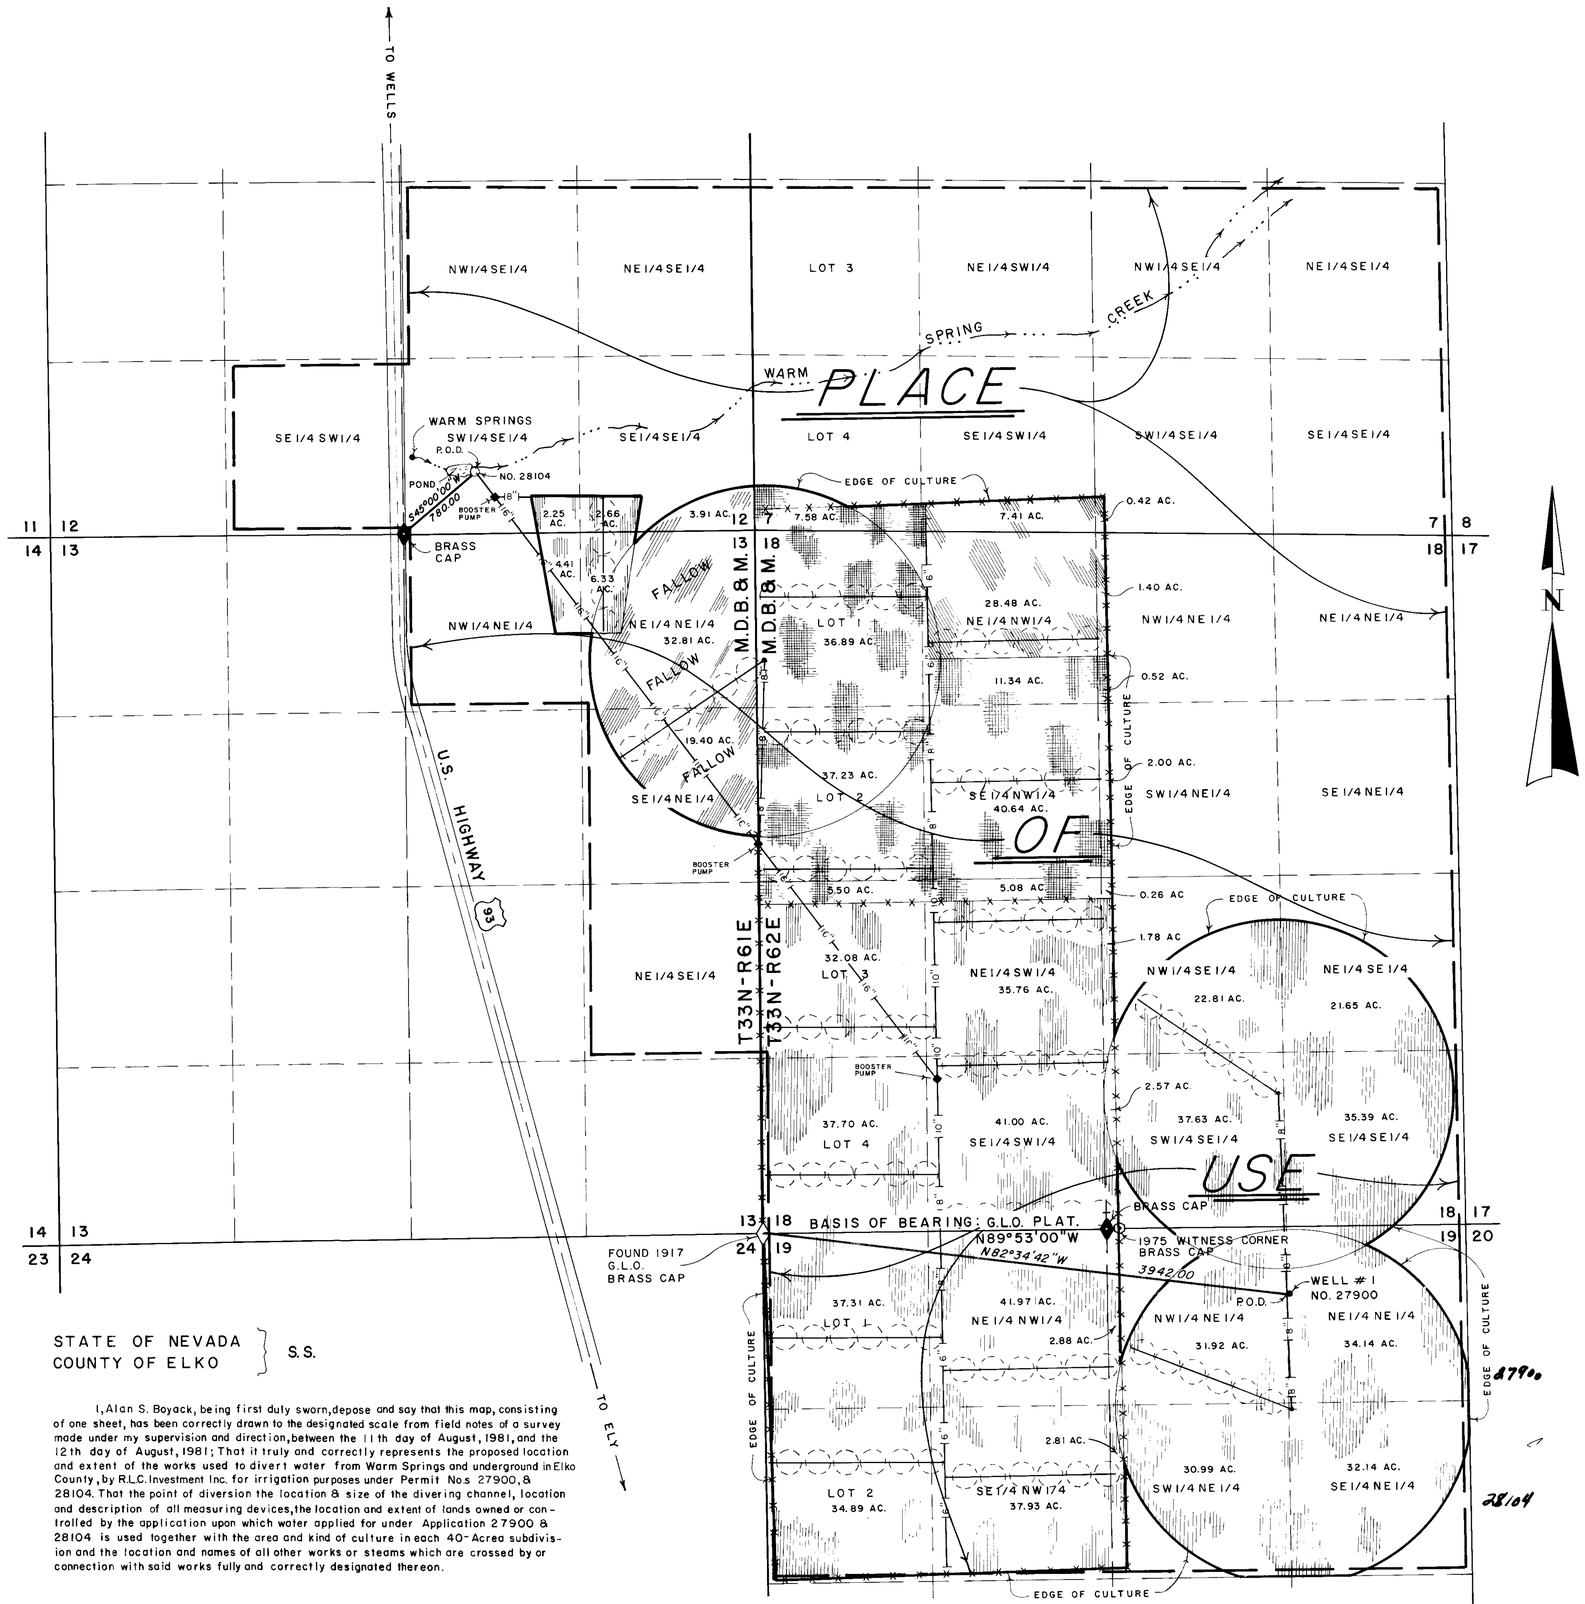

CULTURAL TABULATION

PERMIT NO. 28104

SECTION	DIVISION	TOWN SHIP	RANGE	CULTIVATED ACREAGE	DESCRIPTION OF CULTURE	DATE OF FIRST CULTURE
12	SW1/4SE1/4	T33N	R61E	2.25	WHEAT	PRIOR TO 1974
"	SE1/4SE1/4	"	"	2.66	"	"
"	" "	"	"	3.91	FALLOW	"
13	NW1/4NE1/4	T33N	R61E	4.41	WHEAT	"
"	NE1/4NE1/4	"	"	6.33	"	"
"	NE1/4NE1/4	"	"	32.81	FALLOW	"
"	SE1/4NE1/4	"	"	19.40	"	"
7	LOT 4	T33N	R62E	7.58	WHEAT & BARLEY	"
"	SE1/4SW1/4	"	"	7.41	WILD HAY	"
"	" "	"	"	0.25	WHEAT & BARLEY	"
"	SW1/4SE1/4	"	"	0.42	WILD HAY	"
18	LOT 1	"	"	36.89	WHEAT & BARLEY	"
"	LOT 2	"	"	37.23	" "	"
"	LOT 3	"	"	5.50	" "	"
"	LOT 3	"	"	32.08	WHEAT	"
"	LOT 4	"	"	37.70	"	"
"	NE1/4NW1/4	"	"	28.48	WILD HAY	"
"	" "	"	"	11.34	WHEAT & BARLEY	"
"	SE1/4NW1/4	"	"	40.64	" "	"
"	NE1/4SW1/4	"	"	5.08	" "	"
"	" "	"	"	35.76	WHEAT	"
"	SE1/4SW1/4	"	"	41.00	"	"
"	NW1/4NE1/4	"	"	1.40	WILD HAY	"
"	" "	"	"	0.52	WHEAT & BARLEY	"
"	SW1/4NE1/4	"	"	2.00	" "	"
"	NW1/4SE1/4	"	"	0.26	WHEAT	"
"	" "	"	"	1.78	"	"
"	SW1/4SE1/4	"	"	2.57	"	"
19	LOT 1	"	"	37.31	"	"
"	LOT 2	"	"	34.89	"	"
"	NE1/4NW1/4	"	"	41.05	"	"
"	SE1/4NW1/4	"	"	37.93	"	"
"	NW1/4NE1/4	"	"	2.88	"	"
"	SW1/4NE1/4	"	"	2.81	"	"

TOTAL AC.– 564.53

PERMIT NO. 27900

SECTION	DIVISION	TOWN SHIP	RANGE	CULTIVATED ACREAGE	DESCRIPTION OF CULTURE	DATE OF FIRST CULTURE
18	NW1/4SE1/4	T33N	R62E	22.81	WHEAT	PRIOR TO 1974
"	SW1/4SE1/4	"	"	37.63	"	"
"	NE1/4SE1/4	"	"	21.65	"	"
"	SE1/4SE1/4	"	"	35.39	"	"
19	NW1/4NE1/4	"	"	31.92	"	"
"	SW1/4NE1/4	"	"	30.99	"	"
"	NE1/4NE1/4	"	"	34.14	"	"
"	SE1/4NE1/4	"	"	32.14	"	"

TOTAL AC.– 246.67

LEGEND

FALLOW

WHEAT

WILD HAY

WHEAT & BARLEY

10127 7-19-82

SCALE: 1" = 600'

0 300 600 1200 1800 2400 3000

10128 7-19-82

STATE OF NEVADA
COUNTY OF ELKO } S.S.

I, Alan S. Boyack, being first duly sworn, depose and say that this map, consisting of one sheet, has been correctly drawn to the designated scale from field notes of a survey made under my supervision and direction, between the 11th day of August, 1981, and the 12th day of August, 1981; That it truly and correctly represents the proposed location and extent of the works used to divert water from Warm Springs and underground in Elko County, by R.L.C. Investment Inc. for irrigation purposes under Permit No.s 27900, & 28104. That the point of diversion the location & size of the divering channel, location and description of all measuring devices, the location and extent of lands owned or controlled by the application upon which water applied for under Application 27900 & 28104 is used together with the area and kind of culture in each 40-Acrea subdivision and the location and names of all other works or steams which are crossed by or connection with said works fully and correctly designated thereon.

Alan S. Boyack
State Water Rights Surveyor No. 358

Subscribed and Sworn to before me this 27th day of August, 1981.

Linda L. Reynolds
Notary Public in and for Elko County, Nevada

LINDA L. REYNOLDS
Notary Public - State of Nevada
Elko County, Nevada
Commission Expires May 5, 1985

MAP

TO ACCOMPANY PROOF OF BENEFICIAL USE
UNDER PERMITS NO.s 27900 & 28104
FOR
IRRIGATION
BY
R.L.C. INVESTMENT INC.
FROM WARM SPRINGS AND UNDERGROUND

BOYACK SURVEYING ELKO, NEVADA W-81063

81811T 28104 27900