SECTION	SUBDIVISION	TNSP.	RANGE	CULTIVATED ACREAGE	DESCRIPTION OF CULTURE	DATE OF FIRST CULTURE
16	NW1/4 NW1/4	21N.	46E.	0.5	HARVEST	
"	NE1/4 NW1/4	"	"	2.7	"	
"	SW1/4 NW1/4	"	"	23.8	"	
"	SE1/4 NW1/4	"	"	31.6	"	
"	NW1/4 SW1/4	"	"	36.5	"	
"	NE1/4 SW1/4	"	"	9.1	"	
"	SW1/4 SW1/4	"	"	7.2	"	
"	SW1/4 NE1/4	"	"	2.6	"	
"	SE1/4 NE1/4	"	"	8.4	"	
"	NW1/4 SE1/4	"	"	0.5	"	
"	NE1/4 SE1/4	"	"	32.8	"	
"	SW1/4 SE1/4	"	"	8.1	"	
"	SE1/4 SE1/4	"	"	40.0	"	
15	NW1/4 NW1/4	"	"	13.2	"	
"	NE 1/4 NW1/4	"	"	39.0	"	
"	SW 1/4 NW1/4	"	"	39.8	"	
"	SE 1/4 NW1/4	"	"	38.9	"	
"	NW1/4 SW1/4	"	"	40.0	"	
"	NE 1/4 SW1/4	"	"	20.4	"	
"	SW1/4 SW1/4	"	"	34.7	"	
"	SE1/4 SW1/4	"	"	1.4	"	
16	NE1/4 NW1/4	"	"	22.8	PASTURE	
"	SE1/4 NW1/4	"	"	8.4	"	
"	NW1/4 NE1/4	"	"	40.0	"	
"	NE1/4 NE1/4	"	"	40.0	"	
"	SW1/4 NE1/4	"	"	34.2	"	
"	SE1/4 NE1/4	"	"	25.6	"	
"	NW1/4 SE1/4	"	"	1.4	"	
15	NW1/4 NW1/4	"	"	27.8	"	
"	NE 1/4 NW1/4	"	"	1.0	"	
"	SW1/4 NW1/4	"	"	0.2	"	

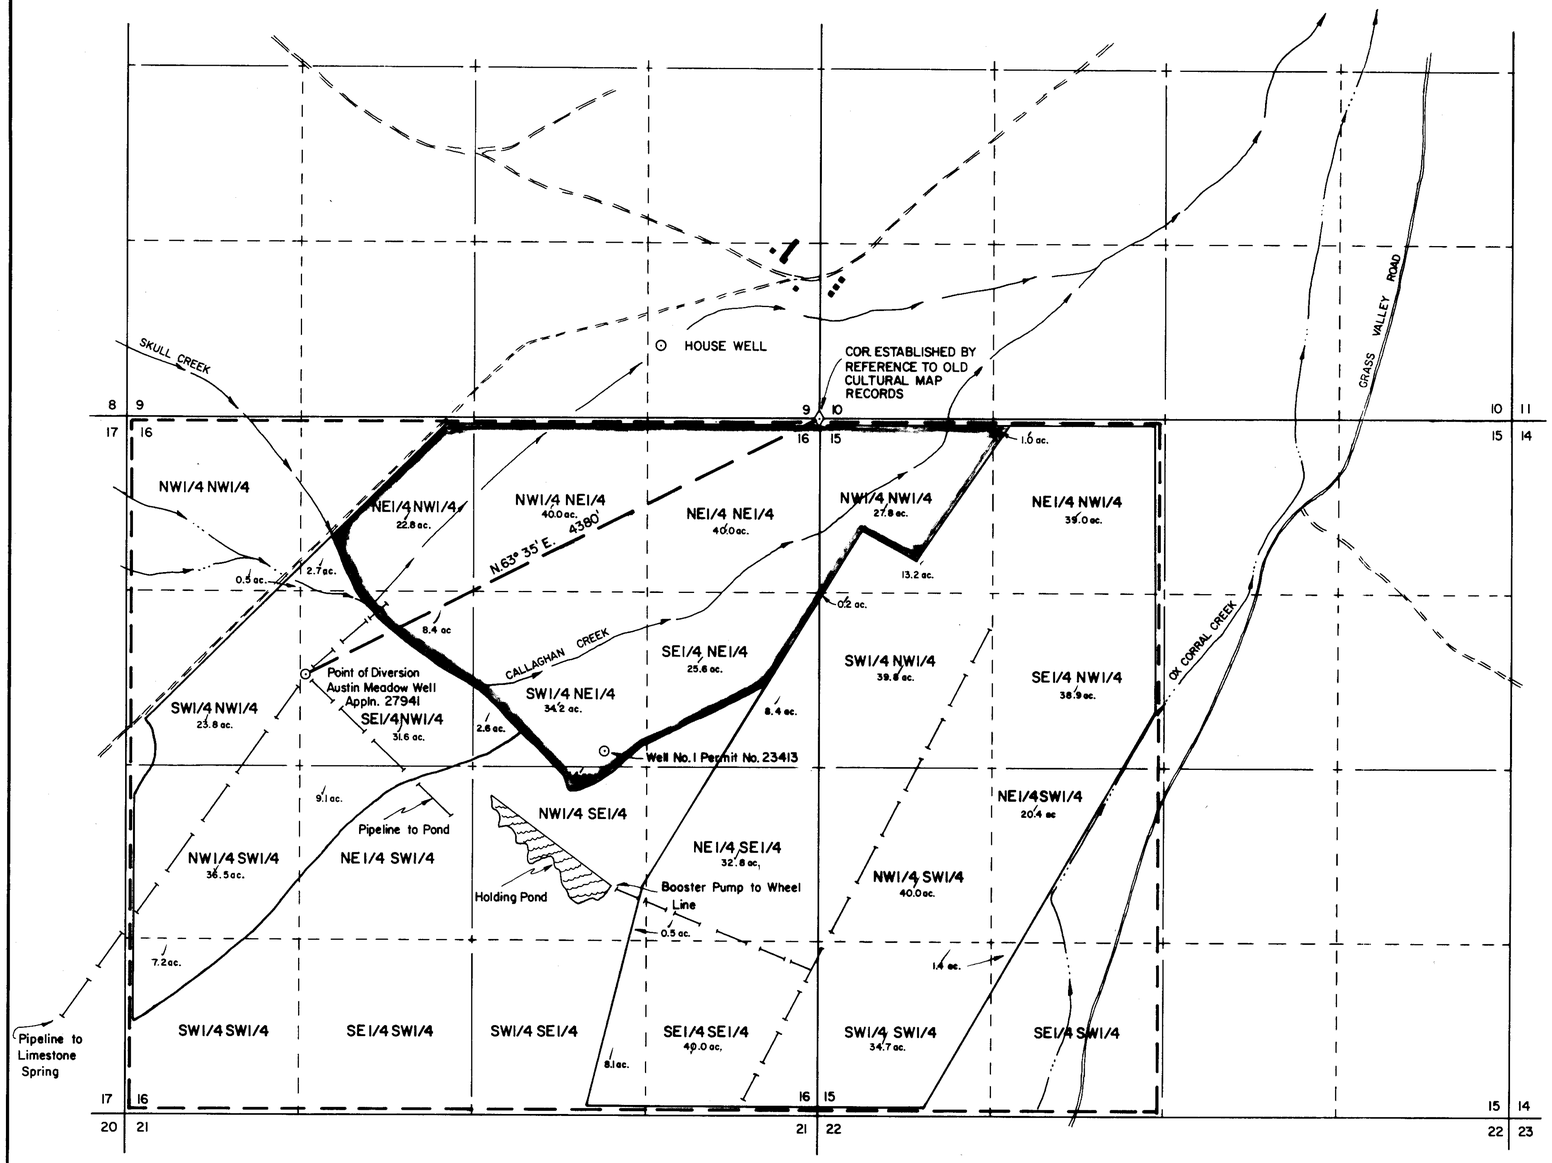

T. 21 N., R. 46E.
M. D. M.

STATE OF NEVADA }
COUNTY OF ELKO } ss.

I, William A. Nisbet, being first duly sworn, depose and say that this map, consisting of one sheet, has been correctly drawn to the designated scale from field notes of a survey, made under my supervision and direction, on the 18th day of October 1979; that it truly and correctly represents the proposed location and extent of the works used to divert water from an UNDERGROUND SOURCE in LANDER COUNTY by GRASS VALLEY RANCH, INC. for IRRIGATION PURPOSES under Permit No. 27941, that the point of diversion, the approximate location and size of the diverting channel, all reservoirs or basins, the location and names of all other works which will cross or connect with the proposed works, and the boundary of all land covering by 40-acre subdivisions the areas proposed to be irrigated are shown and correctly designated thereon.

William A. Nisbet
STATE WATER RIGHT SURVEYOR NO. 448

REGISTERED LAND SURVEYOR STATE OF NEVADA
WILLIAM A. NISBET
3805

Subscribed and sworn to before me this 24th day of Oct, 1979.
Notary Public in and for Elko County, Nevada.

Leora Bernadot

LEORA BERNADOT
Notary Public - State of Nevada
Elko County, Nevada
Commission expires May 2, 1982

BASIS OF BEARINGS: Mag. Decl. 16 1/2° E.

FILED
OCT 26 1979
STATE ENGINEER'S OFFICE

0 600 1200 1800 2400 3000
SCALE: 1" = 600'

CERTIFICATE No. 9481 ISSUED 11/14/80

(S)

NO.	BY	DATE	REVISIONS	CHK'D	APP'D

DRAWN BY D. PLUMB | APPROVED BY WAN
JOB NO. 2015 - 009 | DATE OCT. 1979

MAP
TO ACCOMPANY PROOF OF BENEFICIAL USE
UNDER APPLICATION NO. 27941 BY
GRASS VALLEY RANCH, INC.
FOR
IRRIGATION
FROM AN UNDERGROUND SOURCE

CHILTON ENGINEERING
481 COURT STREET ELKO, NEVADA

W79091

STATE ENGINEER
1979 OCT 26 PM 2 24

83740 81081 T 27941