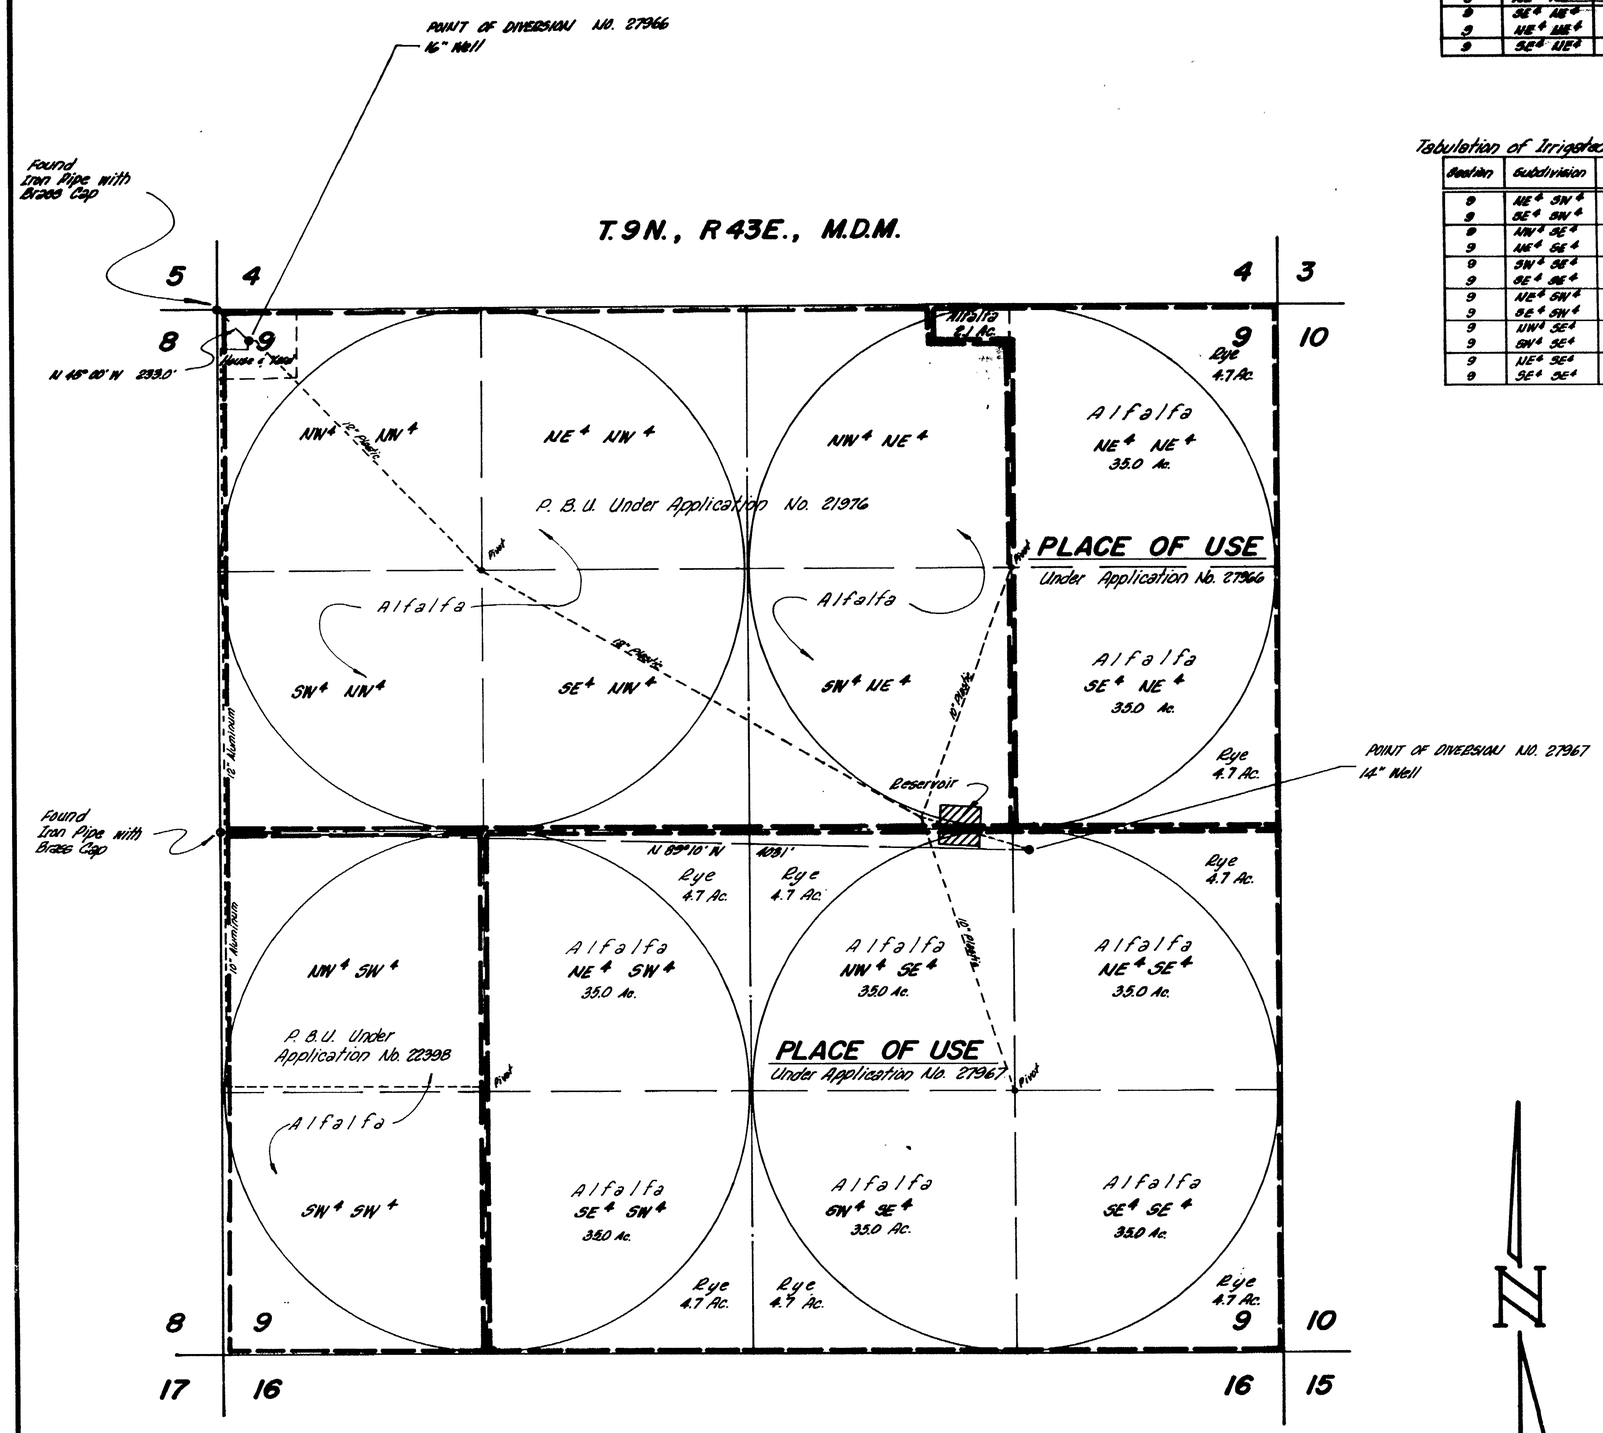

Tabulation of Irrigated Acreage Under Application No. 27966

Section	Subdivision	Township	Range	Cultivated Acreage	Description of Culture
9	NW4 NE4	9N	43E	2.1	Alfalfa
9	NE4 NE4	"	"	35.0	"
9	SE4 NE4	"	"	35.0	"
9	NE4 NE4	"	"	4.7	Rye
9	SE4 NE4	"	"	4.7	"

Total 81.5 Acres

Tabulation of Irrigated Acreage Under Application No. 27967

Section	Subdivision	Township	Range	Cultivated Acreage	Description of Culture
9	NE4 SW4	9 N	43 E	35.0	Alfalfa
9	SE4 SW4	"	"	35.0	"
9	NW4 SE4	"	"	35.0	"
9	NE4 SE4	"	"	35.0	"
9	SW4 SE4	"	"	35.0	"
9	SE4 SE4	"	"	35.0	"
9	NE4 SW4	"	"	4.7	Rye
9	SE4 SW4	"	"	4.7	"
9	NW4 SE4	"	"	4.7	"
9	SW4 SE4	"	"	4.7	"
9	NE4 SE4	"	"	4.7	"
9	SE4 SE4	"	"	4.7	"

Total 238.2 Acres

STATE OF NEVADA
COUNTY OF WASHOE S.S.

I, E.P. Osgood, Jr., being first duly sworn, depose and say that this map, consisting of one sheet, has been correctly drawn to the designated scale from field notes of a survey made by me or under my supervision and direction on July 21, 1980 ; that it truly and correctly represents the location and extent of the works used to divert water from underground sources in Nye County, by J.D. McPherson for irrigation and domestic purposes under application No.'s 27966 & 27967 That the point of diversion, the location, size of the diverting channel, location and description of all measuring devices, the location and extent of lands owned or controlled by the applicant upon which water applied for under Application No. 27966 & 27967 is used, together with the area and kind of culture in each 40-acre subdivision, and the location and names of all other works or streams which are crossed by or connected with said works are fully and correctly designated thereon.

E.P. Osgood Jr.
E.P. Osgood, Jr. (St. Wtr. Right Sur. No. 294)

Subscribed and sworn to before me
this 28th day of November 1979.
Notary Public in and for Washoe County, Nevada.
Marvin Hamrick

MARVIN HAMRICK
Notary Public - State of Nevada
Washoe County
My Commission expires May 8, 1981

0 400 800 1200 1600 2000

Basis of Bearings: Magnetic Variation = 18°

FILED

CERTIFICATE No. 9580 ISSUED 9-23-81
9581 9-23-81

MAP TO ACCOMPANY

PROOF OF BENIFICIAL USE UNDER APPLICATION NO. 27966 & 27967 FOR IRRIGATION & DOMESTIC USE

BY

J. D. McPHERSON

FROM UNDERGROUND SOURCES

E.P. OSGOOD, JR. — STATE WATER RT. SUR. NO. 294

SEPTEMBER 1980 SHEET 1 OF 1