T. 42 N., R. 37 E.
M. D. B. & M.

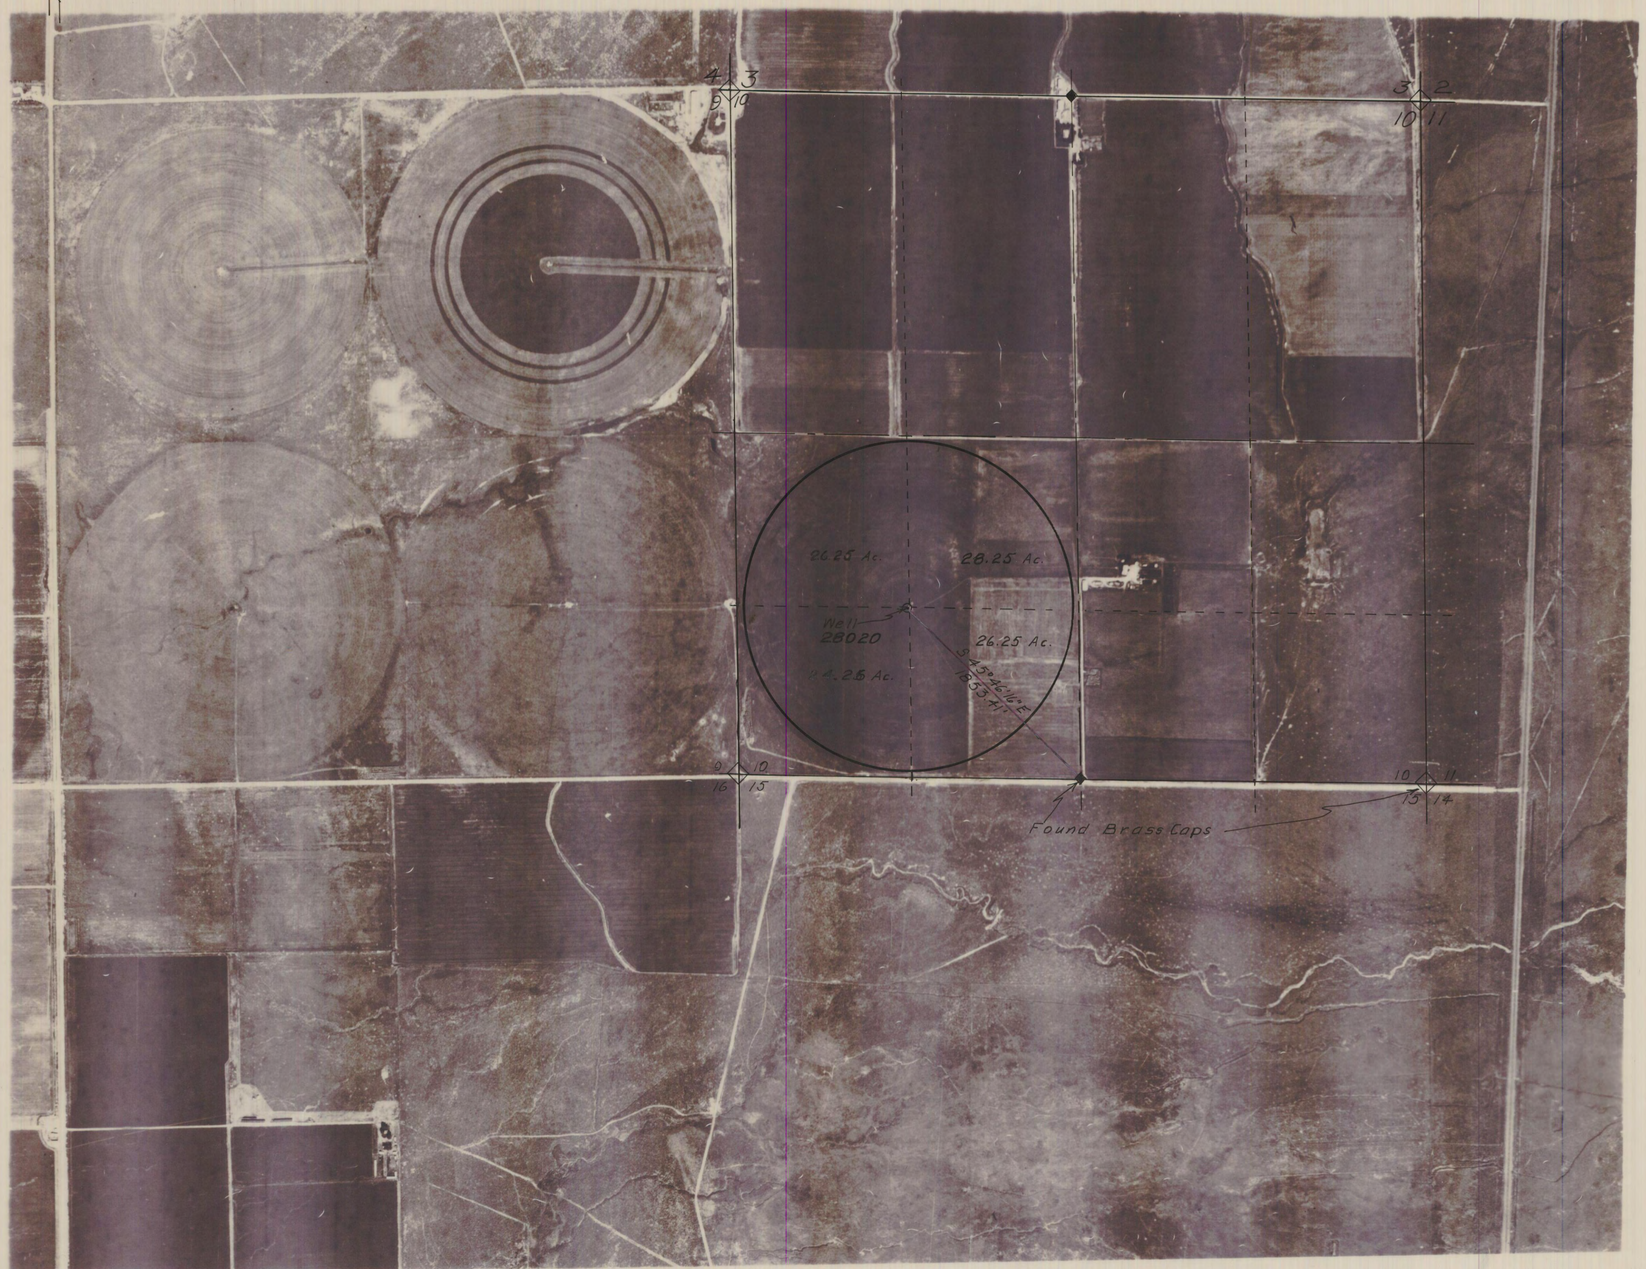

Section	Subdivision	Township	Range	Acres	Culture
10	NW1/4 SW1/4	42N	37E	26.25	Alfalfa
"	NE1/4 SW1/4	"	"	28.25	"
"	SE1/4 SW1/4	"	"	26.25	"
"	SW1/4 SW1/4	"	"	24.26	"
	Total			105.01	

STATE OF NEVADA
COUNTY OF HUMBOLDT } S.S.

I, J. R. Caldwell, being first duly sworn, depose and say that this map, consisting of 1 sheets, has been correctly drawn to the designated scale from field notes of a survey made by me, (or under my supervision and direction) on the 18th day of November 1976; that it truly and correctly represents the location and extent of the works used to divert water from underground in Humboldt County by Woodrow Eriksen for Irrigation purposes under Application No. 28020. That the point of diversion, the location, size of the diverting channel, location and description of all measuring devices, location and extent of lands owned or controlled by the applicant upon which water applied for under Application No. 28020 is used, together with the area and kind of culture in each 40-acre subdivision, and the location and names of all other works or streams which are crossed by or connected with said works are fully and correctly designated thereon.

J. R. Caldwell
State Water Right Surveyor No. 276
Dec. 3. 1976.

REGISTERED LAND SURVEYOR J. R. CALDWELL NEVADA No. 626

Subscribed and sworn to before me this 3rd day of December, 1976.

Gladys Aul
Humboldt County Recorder

COUNTY RECORDER GLADYS AUL HUMBOLDT COUNTY, NEVADA

Scale 1" = 600'

600 0 600 1200 1800 2400

CERTIFICATE No. 8982 ISSUED 3-477

FILED
DEC 6 1976
STATE ENGINEER'S OFFICE

RECEIVED DEC 6 PM 2 49

MAP TO ACCOMPANY PROOF OF BENEFICIAL USE

APPLICATION NO. 28020
BY WOODROW ERIKSEN
FROM UNDERGROUND
IN HUMBOLDT COUNTY, NEVADA

28020