MONSEN ENGINEERING 100 5-78 MC 7583*

T.43N. N R.37E.

M.D.B.&M.

Cultural Map Tabulation

Section	Subdivision	Township	Range	Cultivated Acreage	Description Of Culture
27	NW1/4 NW1/4	T.43N.	R.37E.	38.0	Alfalfa
"	NE1/4 NW1/4	"	"	38.0	Alfalfa
"	SW1/4 NW1/4	"	"	34.5	Potatoes
"	"	"	"	3.2	Barley
"	SE1/4 NW1/4	"	"	27.5	Wheat
"	"	"	"	8.8	Barley
"	"	"	"	1.4	Potatoes
"	NW1/4 SW1/4	"	"	24.4	Potatoes
"	"	"	"	14.0	Barley
"	NE1/4 SW1/4	"	"	38.8	Barley
"	SW1/4 SW1/4	"	"	23.6	Potatoes
"	"	"	"	13.4	Barley
"	SE1/4 SW1/4	"	"	37.6	Barley
		Total	Acreage	303.2	
28	NW1/4 SE1/4	"	"	38.9	Wheat
"	NE1/4 SE1/4	"	"	38.9	Alfalfa
"	SW1/4 SE1/4	"	"	35.5	Wheat
"	SE1/4 SE1/4	"	"	37.5	Alfalfa
"	SW1/4 SW1/4	"	"	35.3	Mint
"	SE1/4 SW1/4	"	"	36.9	Mint
"	SW1/4 NE1/4	"	"	33.7	Fallow
"	SE1/4 NE1/4	"	"	19.0	Wheat
"	"	"	"	17.8	Alfalfa
		Total	Acreage	293.5	

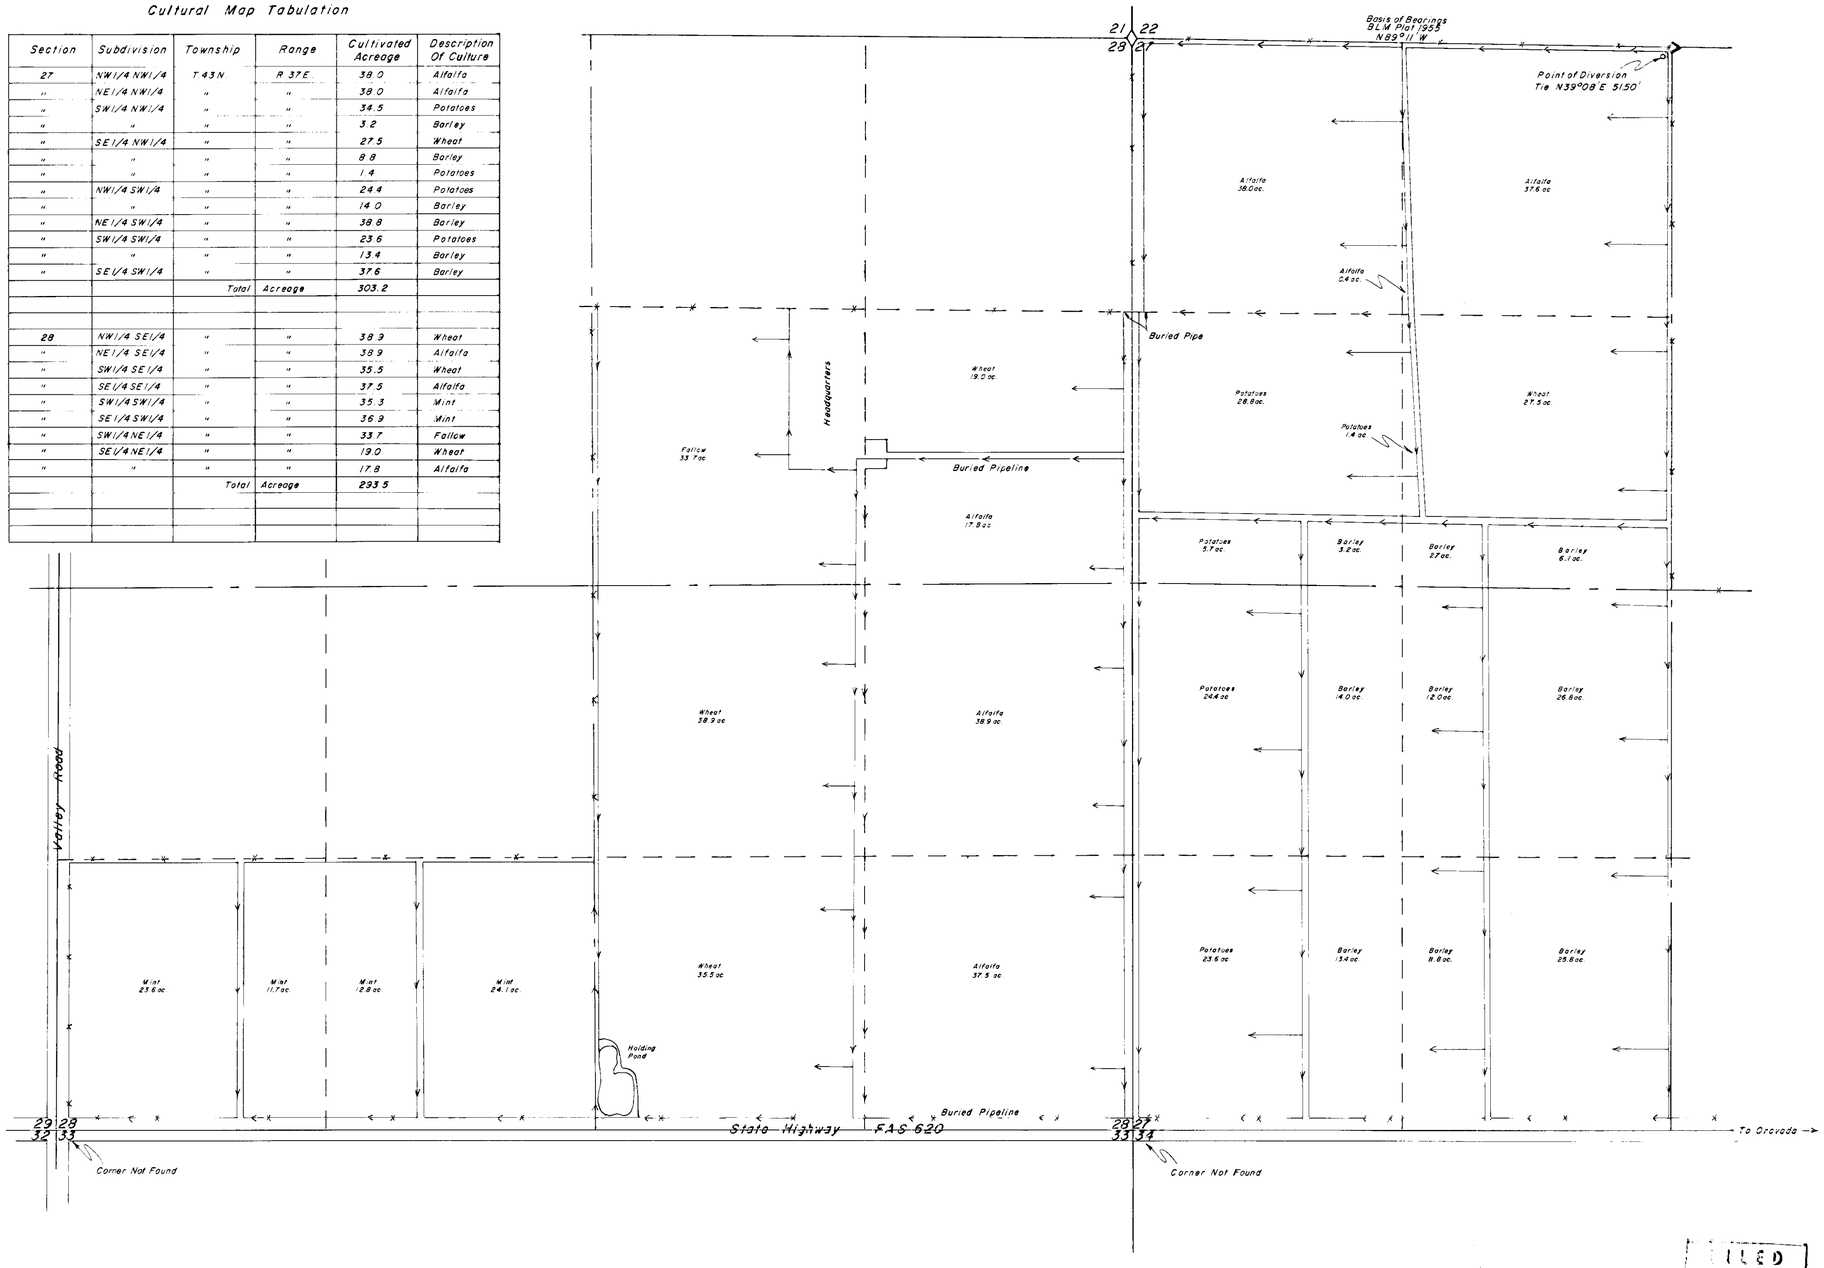

State of Nevada
County of Humboldt } S.S.

I, Robert N. Caldwell, being first duly sworn, depose and say that this map, consisting of 1 sheets, has been correctly drawn from field notes of a survey made by me June & July, 1979, that it truly and correctly represents the location and extent of the works used to divert water from underground in Humboldt County by John & E.H. Brandt for irrigation purposes under application no. 28039 28040, that the point of diversion, the location and size of the diverting channel, location and description of all measuring devices, the location and extent of lands owned or controlled by the applicant upon which water applied for under application no. 28039 28040 is used, together with the area and kind of culture in each 40-acre subdivision, and the location and names of all other works or streams which are crossed by or connected with said works are fully and correctly designated thereon.

Robert N. Caldwell
State Water Right Surveyor No. 468

Subscribed and sworn to before me this 31st day of July 1979.

Robyn L. Caldwell

ROBYN L. CALDWELL
Notary - State of Nevada
Humboldt County
My Commission expires Mar. 8, 1981

Scale 1" = 400'

400 0 400 800 1200 1600

FILED
AUG 1 1979
STATE ENGINEER'S OFFICE

2-8037 10160 ISSUED 12/6/82

2-8039 CERTIFICATE NO 12181 ISSUED 12/6/82

REGISTERED LAND SURVEYOR - STATE OF NEVADA
ROBERT N. CALDWELL
7-31-79
468

Desert-Mountain Surveying Company
510 Melarkey Street
Winnemucca, Nevada 89445

Map to Accompany Proof of Beneficial Use
Under Application nos. 28039 & 28040
By John and E.H. Brandt
From Underground in Humboldt County
For Irrigation Purposes

Humboldt County Nevada

AUG 1 PM 2 12

86059T 85114T 83651T 28040 28039