Section	Subdivision	Township	Range	Acres	Culture
25	NW1/4 SW1/4	44 N.	30 E.	31.42	ALFALFA
"	NE1/4 "	"	"	"	"
"	SE1/4 "	"	"	"	"
"	SW1/4 "	"	"	"	"
36	NW1/4 NW1/4	"	"	"	"
"	NE1/4 "	"	"	"	"
"	SE1/4 "	"	"	"	"
"	SW1/4 "	"	"	"	"
Total				251.36	

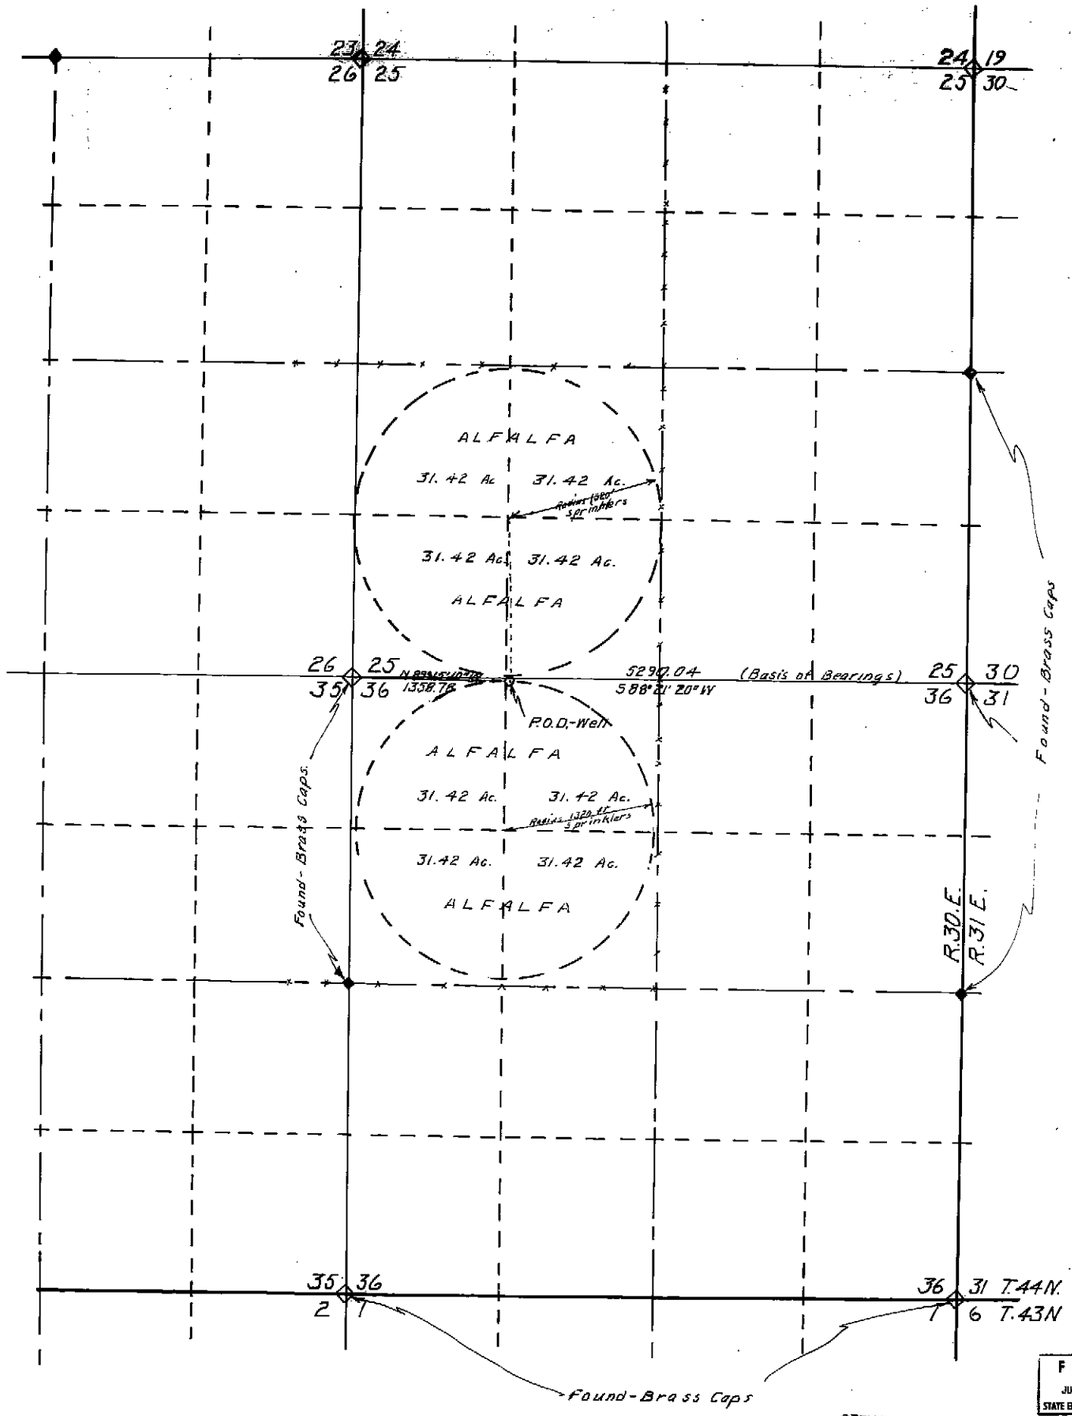

T.44N., R.30E., M.D.B.& M.

STATE OF NEVADA
COUNTY OF HUMBOLDT] SS

I, J. R. Caldwell, being first duly sworn, depose and say that this map, consisting of 1 sheets, has been correctly drawn to the designated scale from field notes of a survey made by me, (or under my supervision and direction), ON THE 22nd DAY OF JUNE, 1979, that it truly and correctly represents the proposed location and extent of the works used to divert water from UNDERGROUND in HUMBOLDT County, by WILLIAM J. PENDOLA for IRRIGATION UNDER APPLICATION 28089.

That the proposed point of diversion, the location and size of the diverting channel, all reservoirs and basins, location and description of all measuring devices, and the boundary of all lands SHOWING BY 40-ACRE SUB-DIVISIONS THE CULTURE BEING IRRIGATED UNDER APPLICATION 28089

and the location and names of all other works or streams which are owned by or connected with said works are fully and correctly designated thereon.

J. R. CALDWELL
State Water Right Surveyor No. 625

SURVEYOR No. 625 NEVADA

Subscribed and sworn to before me this 22nd day of June 1979

Robert Jackson

ROBERT JACKSON
Notary Public - State of Nevada
Humboldt County
My Appointment Expires May 10, 1980

Scale 1" = 600'

600 0 600 1200 1800 2400

28089 CERTIFICATE No. 9628 ISSUED 11-6-81

FILED
JUN 22 1979
STATE ENGINEER'S OFFICE

OFFICE
STATE ENGINEER

J. R. Caldwell		
Winnemucca, Nevada		
Job No.	By	Date
Survey	J.R.C.	6/21/79
Calculations		
Drawing	"	6/22/79
Checked		
Completed		

MAP TO ACCOMPANY PROOF OF BENEFICIAL USE

APPLICATION NO. 28089
BY WILLIAM J. PENDOLA
FROM UNDERGROUND
IN HUMBOLDT