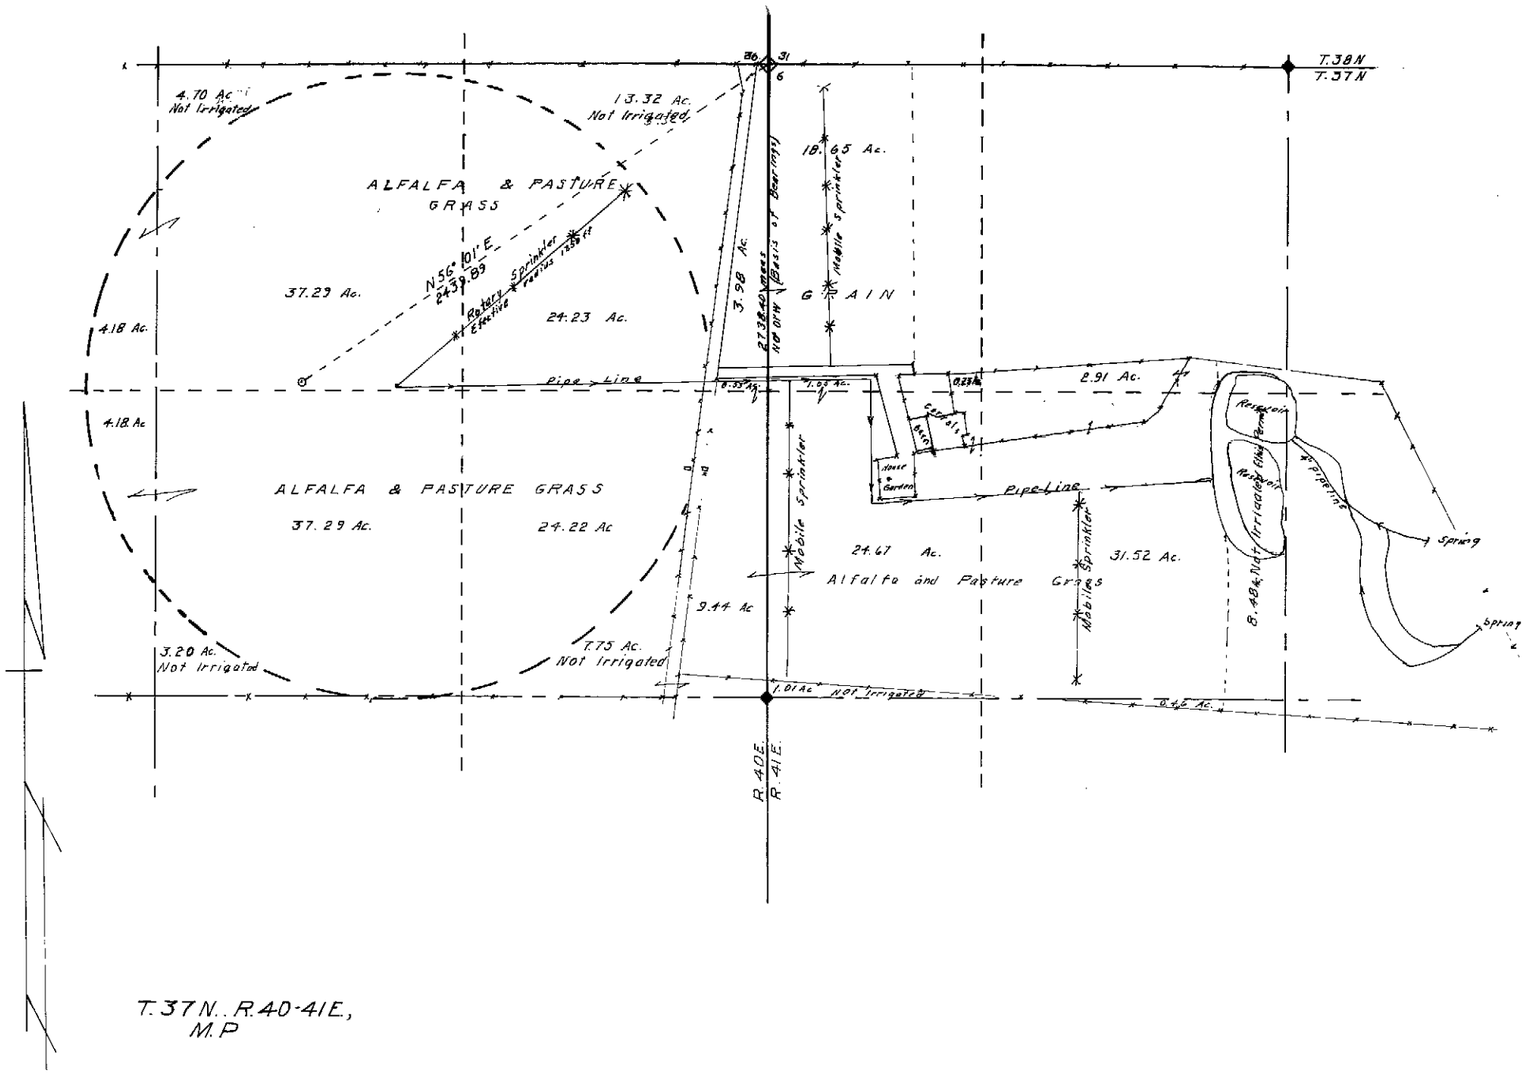

T.37N., R.40-41E.,
M.P

Section	Subdivision	Township	Range	Acres	Culture
1	NE¼ NW¼	37 N	40 E	4.18	Alfalfa & Grass
"	SE¼ NW¼	"	"	4.18	" "
"	NW¼ NE¼	"	"	37.29	" "
"	NE¼ NE¼	"	"	24.76	" "
"	" "	"	"	3.98	Grain
"	SE¼ NE¼	"	"	33.66	Alfalfa & Grass
"	SW¼ NE¼	"	"	37.29	" "
6	NW¼ NW¼	"	41E	18.65	Grain
"	" "	"		1.28	Alfalfa & Grass
"	NE¼ NW¼	"	"	2.91	" "
"	SE¼ NW¼	"	"	31.52	" "
"	SW¼ NW¼	"	"	24.67	" "
	Total			224.31	

STATE OF NEVADA
COUNTY OF HUMBOLDT } S S

I, J R. Caldwell, being first duly sworn, depose and say that this map, consisting of 1 sheets, has been correctly drawn to the designated scale from field notes of a survey made by me, for under my supervision and direction ON THE 26TH DAY OF AUGUST 1978; that it truly and correctly represents the location and extent of the works used to divert water, from Underground in HUMBOLDT County by JACK & IRENE J. FULLENWIDER for IRRIGATION & DOMESTIC purposes under Application No. 28167 That the point of diversion, the location, size of the diverting channel, location and description of all measuring devices, location and extent of lands owned or controlled by the applicant upon which water applied for under Application No. 28167 is used, together with the area and kind of culture in each 40-acre subdivision, and the location and names of all other works or streams which are crossed by or connected with said works are fully and correctly designated thereon.

State Water Right Surveyor No. 276

Sept 2, 1978

ROBERT JACKSON
Notary Public State of Nevada
Humboldt County
My Commission expires April 22, 1979

Subscribed and sworn to before me this 5th day of SEPTEMBER, 1979

Robert Jackson

Scale 1" = 300'

300 0 300 600 900 1200

CERTIFICATE No. 9453 ISSUED 8/28/80

FILED
SEP 8 1978
STATE ENGINEER'S OFFICE

MAP TO ACCOMPANY PROOF OF BENEFICIAL USE

APPLICATION NO. 28167
BY JACK & IRENE J. FULLENWIDER
FROM UNDERGROUND
IN HUMBOLDT COUNTY, NEVADA

28167