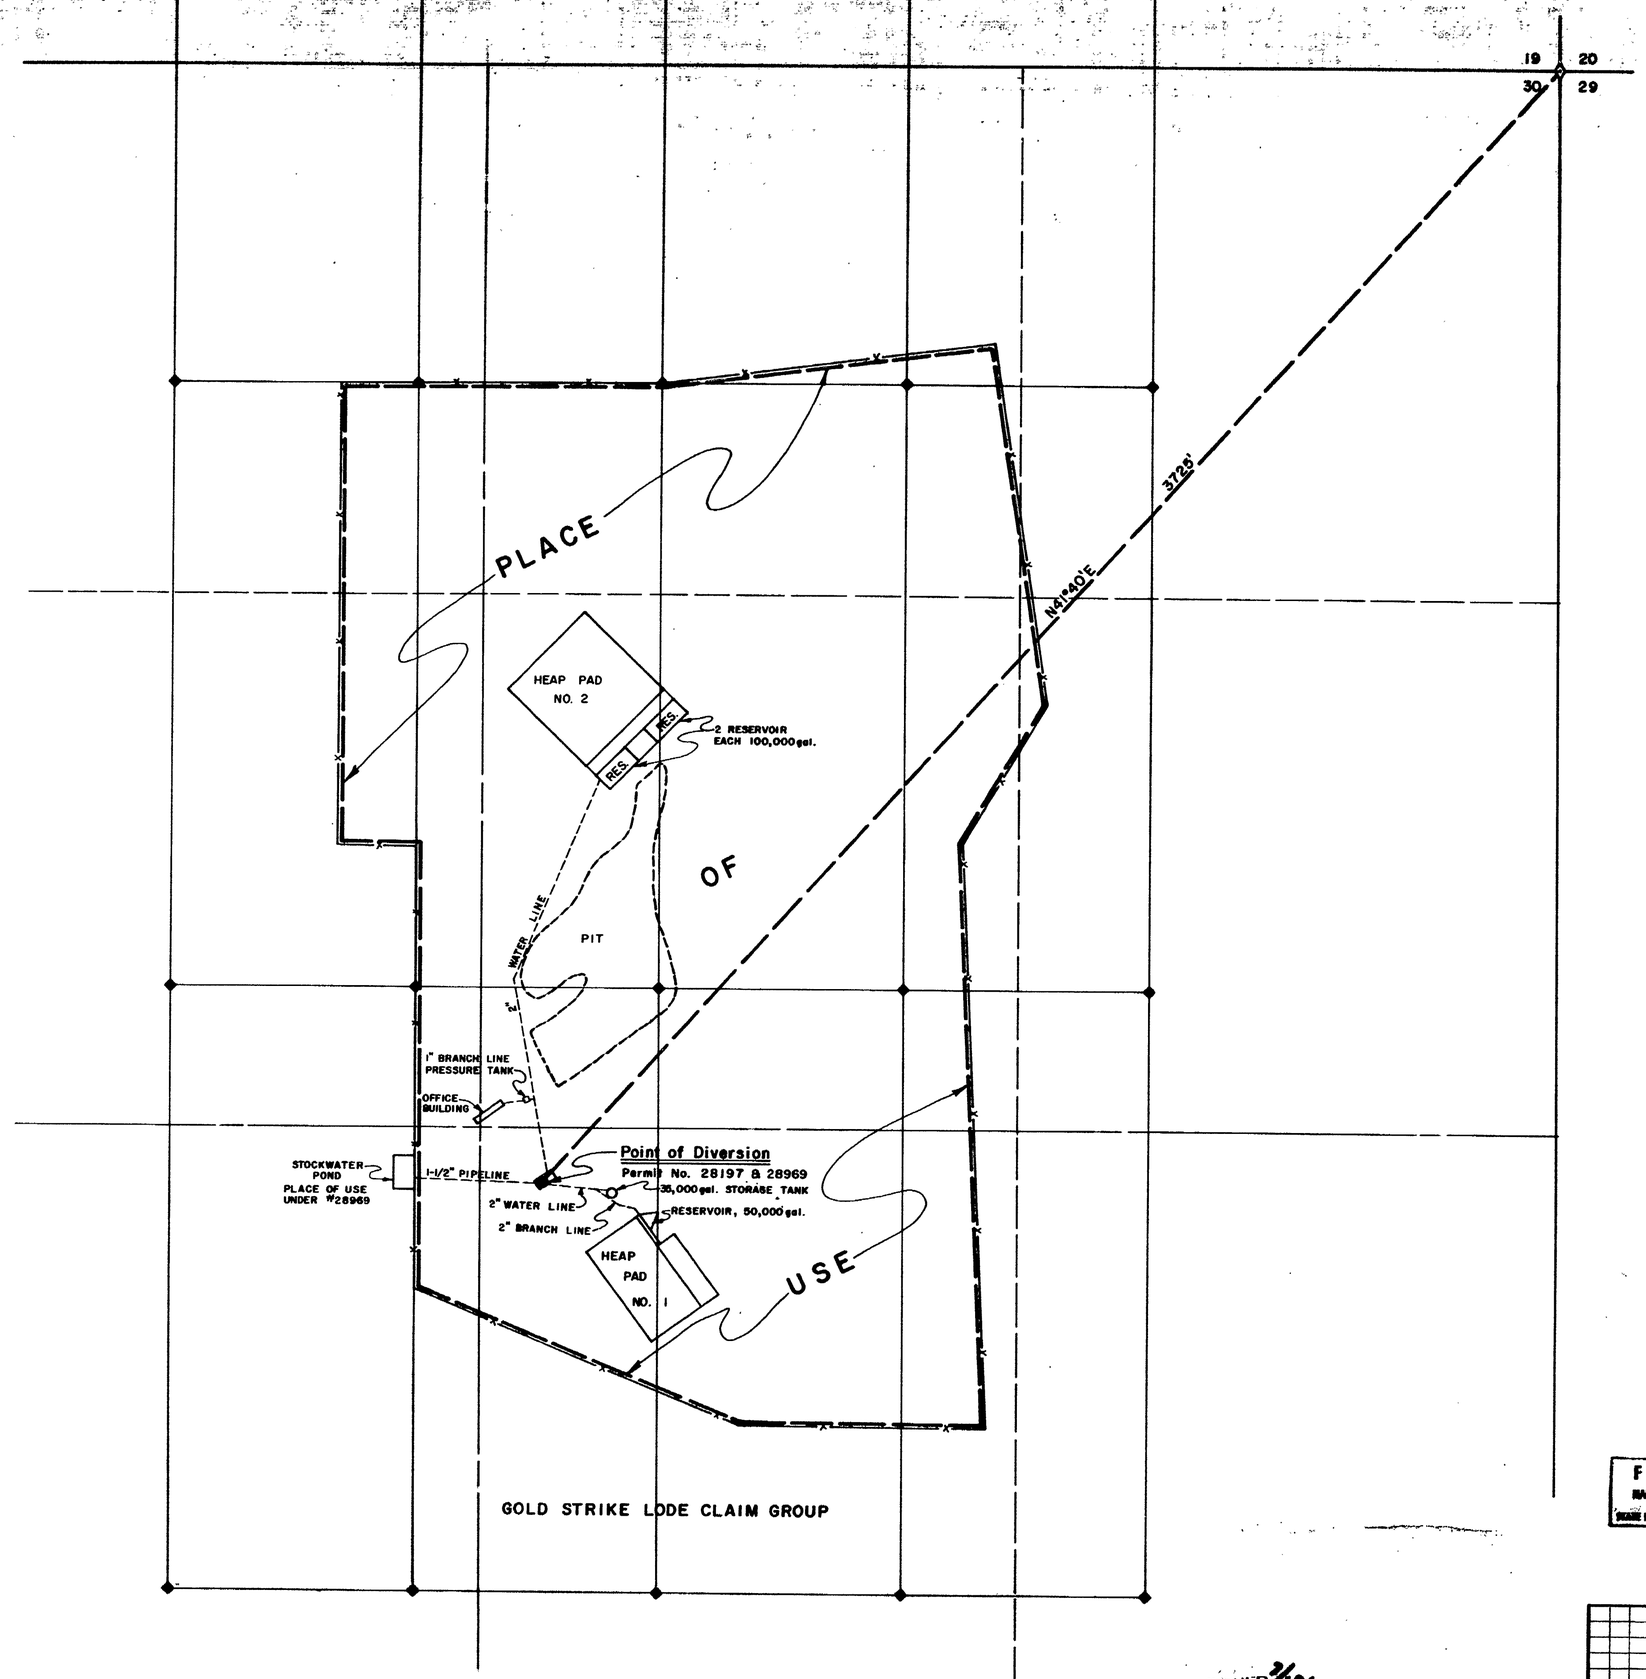

N

T.36N., R.50E., M.D.M.

STATE OF NEVADA }
COUNTY OF ELKO } SS.

I, William A. Nisbet, being first duly sworn, depose and say that this map, consisting of one sheet, has been correctly drawn to the designated scale from field notes of a survey made under my supervision and direction on the 9th day of February, 1979; that it truly and correctly represents the proposed location and extent of the works used to divert water from an UNDERGROUND SOURCE in EUREKA COUNTY, by POLAR RESOURCES CO. for MINING, MILLING & DOMESTIC PURPOSES. That the proposed point of diversion, the approximate size of the diverting channel, and the location and names of all other works or streams which are crossed by or connected with said works, are fully and correctly designated hereon.

William A. Nisbet
State Water Right Surveyor No. 448

REGISTERED LAND SURVEYOR - STATE OF NEVADA
WILLIAM A. NISBET
3805

Subscribed and sworn to before me this 22th day of Feb, 1979. Notary Public in and for Elko County, Nevada.

Leora Bernadot

LEORA BERNADOT
Notary Public - State of Nevada
Elko County, Nevada
Commission Expires: May 2, 1982

RECEIVED
FEB 27 1979
STATE ENGINEER'S OFFICE

LEGEND

- ◊ FOUND SECTION CORNER
- ◆ CLAIM CORNERS
- ● POINT OF DIVERSION

0 200 400 600 800 1000
SCALE: 1" = 200'

FILED
MAR 5 1979
STATE ENGINEER'S OFFICE

NO.	BY	DATE	DESCRIPTION	CHK'D	APP'D
			REVISIONS		

DRAWN BY D.P. | APPROVED BY WAN
JOB NO. 2266-001 | DATE FEB. 1979

MAP

TO ACCOMPANY PROOF OF BENEFICIAL USE
UNDER APPLICATION NO. 28197
FOR
MINING, MILLING, & DOMESTIC PURPOSES
BY
POLAR RESOURCES CO.
FROM AN UNDERGROUND SOURCE

CHILTON ENGINEERING
421 COURT STREET ELKO, NEVADA

W79004

CERTIFICATE NO. 10722 ISSUED 7/19/83

28197