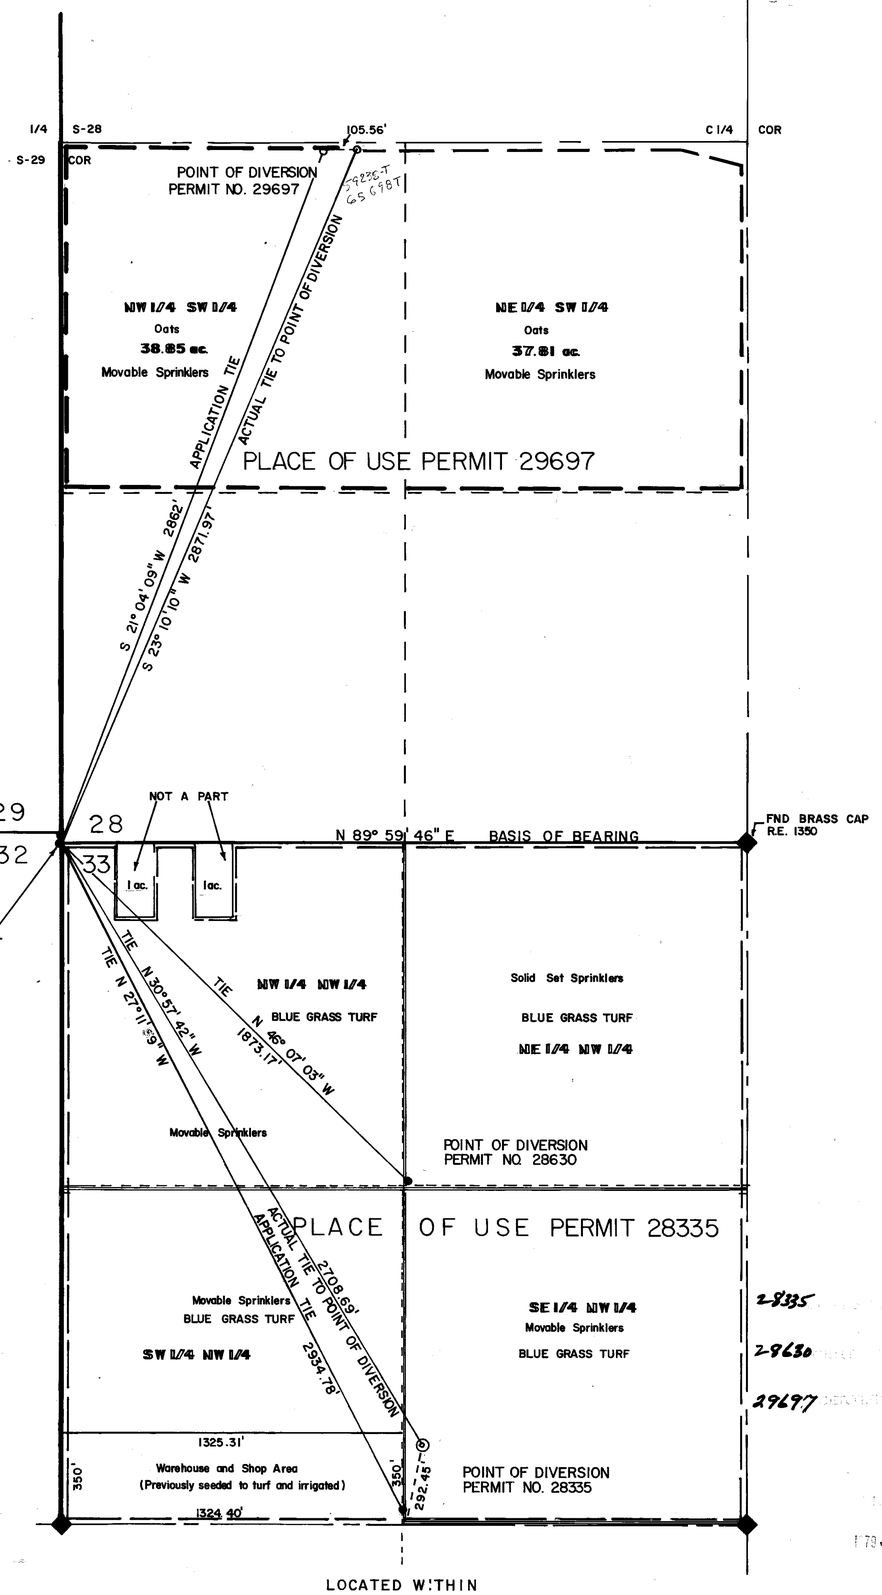

PERMIT 28335					
SECTION	SUBDIVISION	TOWNSHIP	RANGE	CULTIVATED ACREAGE	DESCRIPTION OF CULTURE
33	NW4 NW4	14 N	20 E	29.0	Presently not in Production
33	NW4 NW4	14 N	20 E	9.0	Blue Grass Turf
33	NE4 NW4	14 N	20 E	38.9	" " "
33	SW4 NW4	14 N	20 E	28.4	" " "
33	SW4 NW4	14 N	20 E	10.7	" " "
33	SE4 NW4	14 N	20 E	38.8	" " "
TOTAL ACREAGE				154.8	

PERMIT 29697					
SECTION	SUBDIVISION	TOWNSHIP	RANGE	CULTIVATED ACREAGE	DESCRIPTION OF CULTURE
33	NW 1/4 SW 1/4	14 N	20 E	38.85	Oats
33	NE 1/4 SW 1/4	14 N	20 E	37.81	Oats
TOTAL ACREAGE				76.66	

STATE OF NEVADA
CARSON CITY S.S.

I, B. J. VASEY, BEING FIRST DULY SWORN, DEPOSE AND SAY THAT THIS MAP, CONSISTING OF ONE (1) SHEET, HAS BEEN CORRECTLY DRAWN TO THE DESIGNATED SCALE FROM FIELD NOTES OF A SURVEY MADE BY ME, ON THE 12th DAY OF JULY, 1979, THAT IT TRULY AND CORRECTLY REPRESENTS THE LOCATION AND EXTENT OF THE WORKS USED TO DIVERT WATER FROM AN UNDERGROUND SOURCE IN DOUGLAS COUNTY, BY UNRUH'S TURF FARM INC. FOR IRRIGATION PURPOSES. THAT THE POINT OF DIVERSION, LOCATION AND DESCRIPTION OF ALL MEASURING DEVICES, THE LOCATION AND EXTENT OF LANDS OWNED OR CONTROLLED BY THE APPLICANT UPON WHICH WATER APPLIED FOR UNDER PERMIT'S 28335 & 29697 USED TOGETHER WITH, THE AREA AND KIND OF CULTURE IN EACH 40-ACRE SUBDIVISION, AND THE LOCATION AND NAMES OF ALL OTHER WORKS WHICH ARE CROSSED BY OR CONNECTED WITH SAID WORKS ARE FULLY AND CORRECTLY DESIGNATED THEREON.

B J Vasey
STATE WATER RIGHT SURVEY NO. 306

July SUBSCRIBED AND SWORN TO BEFORE ME THIS ____ DAY OF 1979, NOTARY PUBLIC IN AND FOR CARSON CITY NEVADA.

GERALDINE B. TYSON
Notary Public — State of Nevada
County of Carson
My Commission Expires April 26, 1981

28335 10416 ISSUED 11/2/82
28630 10417 ISSUED 11/3/82
29697 10418 ISSUED 11/3/82

SCALE 1" = 300'
300 0 300 600 900

79 JUL 31 PM 4 16

FILED

LOCATED WITHIN
SECTION 33, T.14N., R.20E., M.D.B&M.

MAP
TO SUPPORT THE PROOF OF BENEFICIAL USE UNDER
PERMIT'S
28335 AND 29697
AND
BY UNRUH'S TURF FARM INC.
FROM AN UNDERGROUND SOURCE
IN DOUGLAS COUNTY, NEVADA
FOR IRRIGATION PURPOSES

VASEY ENGINEERING CO., INC.
VALLEY PROFESSIONAL CENTER
P.O. Box 1164 Minden, Nevada 89423
(702) 782-2382 (702) 782-5642

DATE	JUNE 1979	DRAWN BY	LV
JOB NO.	M-208	APPROVED BY	BJV

POD 52707

69779T 68545T 67168T 65698T 60633T 59238T 58416T 57817T

56857 56285T 54511T 52707 51840 49863 49862 49861 49860 29697 28630 28335