SECTION	SUBDIVISION	TWSP	RANGE	CULTIVATED ACREAGE	DESCRIPTION OF CULTURE	DATE OF FIRST CULTURE
32	SW1/4 NE1/4	39N	70E	2.5		
32	SE1/4 NE1/4	39N	70E	7.5		

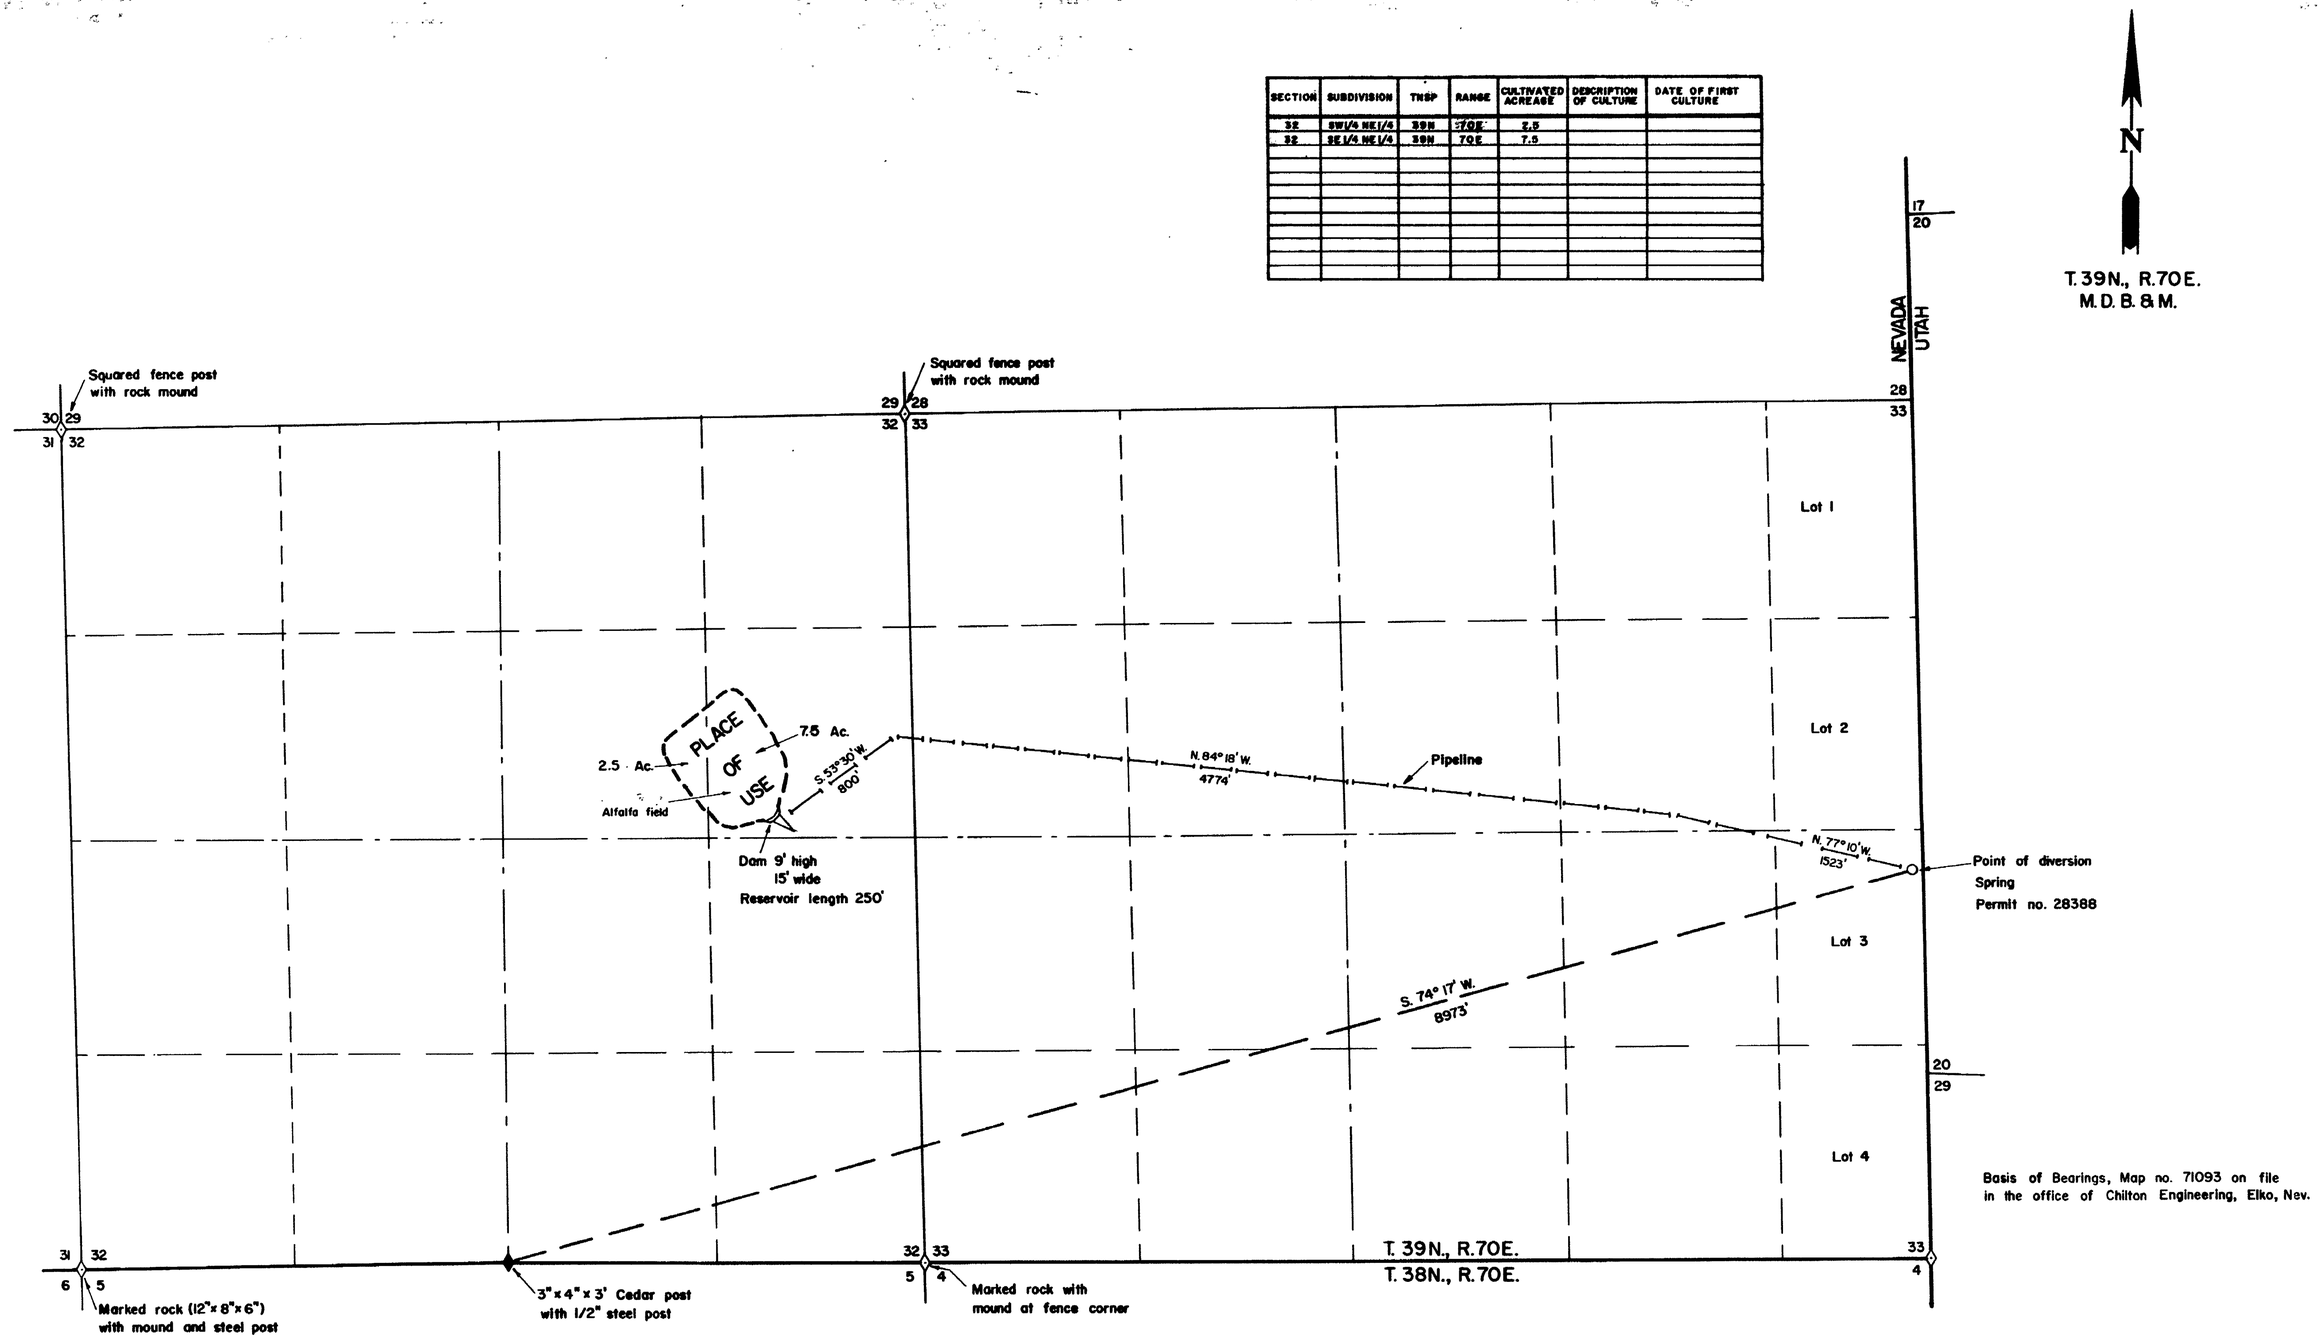

STATE OF NEVADA }
COUNTY OF ELKO } S.S.

I, William A. Nisbet, being first duly sworn, depose and say that this map, consisting of one sheet, has been correctly drawn to the designated scale from field notes of a survey made under my supervision and direction, on the 5th day of June, 1979; that it truly and correctly represents the proposed location and extent of the works used to divert water from an UNNAMED SPRING in ELKO COUNTY, by JOHN E. TYBO for IRRIGATION PURPOSES under Application No. 28388. That the point of diversion, the location, size of the diverting channel, location and description of all measuring devices, the location and extent of lands owned or controlled by the applicant upon which water applied for under Application No. 28388 is used, together with the area and kind of culture in each 40 acre subdivision, and the location and names of all other works or streams which are crossed by or connected with said works are fully and correctly designated thereon.

William A. Nisbet
State Water Right Surveyor No. 445

REGISTERED LAND SURVEYOR STATE OF NEVADA
WILLIAM A. NISBET

Subscribed and sworn to before me this 14th day of June, 1979.
Notary Public in and for Elko County, Nevada.

Leora Bernadot

LEORA BERNADOT
Notary Public - State of Nevada
Elko County, Nevada
Commission expires May 2, 1982

CERTIFICATE NO. 4570 ISSUED

FILED
JUN 20 1980
STATE ENGINEER'S OFFICE

OFFICE
STATE ENGINEER
1980 JUN 20 AM 9 34

NO.	BY	DATE	DESCRIPTION	CHK'D	APP'D
			REVISIONS		

DRAWN BY D. PLUMB | APPROVED BY WW
JOB NO. 2181 – 001 | DATE 6/14/1979

MAP
TO ACCOMPANY PROOF OF BENEFICIAL USE UNDER APPLICATION NO. 28388 BY
JOHN E. TYBO
FOR
IRRIGATION
FROM AN UNNAMED SPRING

CHILTON ENGINEERING
431 COURT STREET ELKO, NEVADA

W79023

28388