CULTURAL MAP TABULATION						
SECTION	SUBDIVISION	T.25N.	R.41E.	CULTIVATED ACREAGE	DESCRIPTION OF CULTURE	DATE OF FIRST CULTIVATION
31	SE¼ SE¼	25 N	41 E	19.73		1971
31	NE¼ SE¼	25 N	41 E	21.49		1971
31	E½ SE¼	25 N	41 E		4" CONC. DIT.	1973
31	E½ SE¼	25 N	41 E		LEVEL WHEAT	1974
31	E½ SE¼	25 N	41 E		ALF+ WHEAT	1975

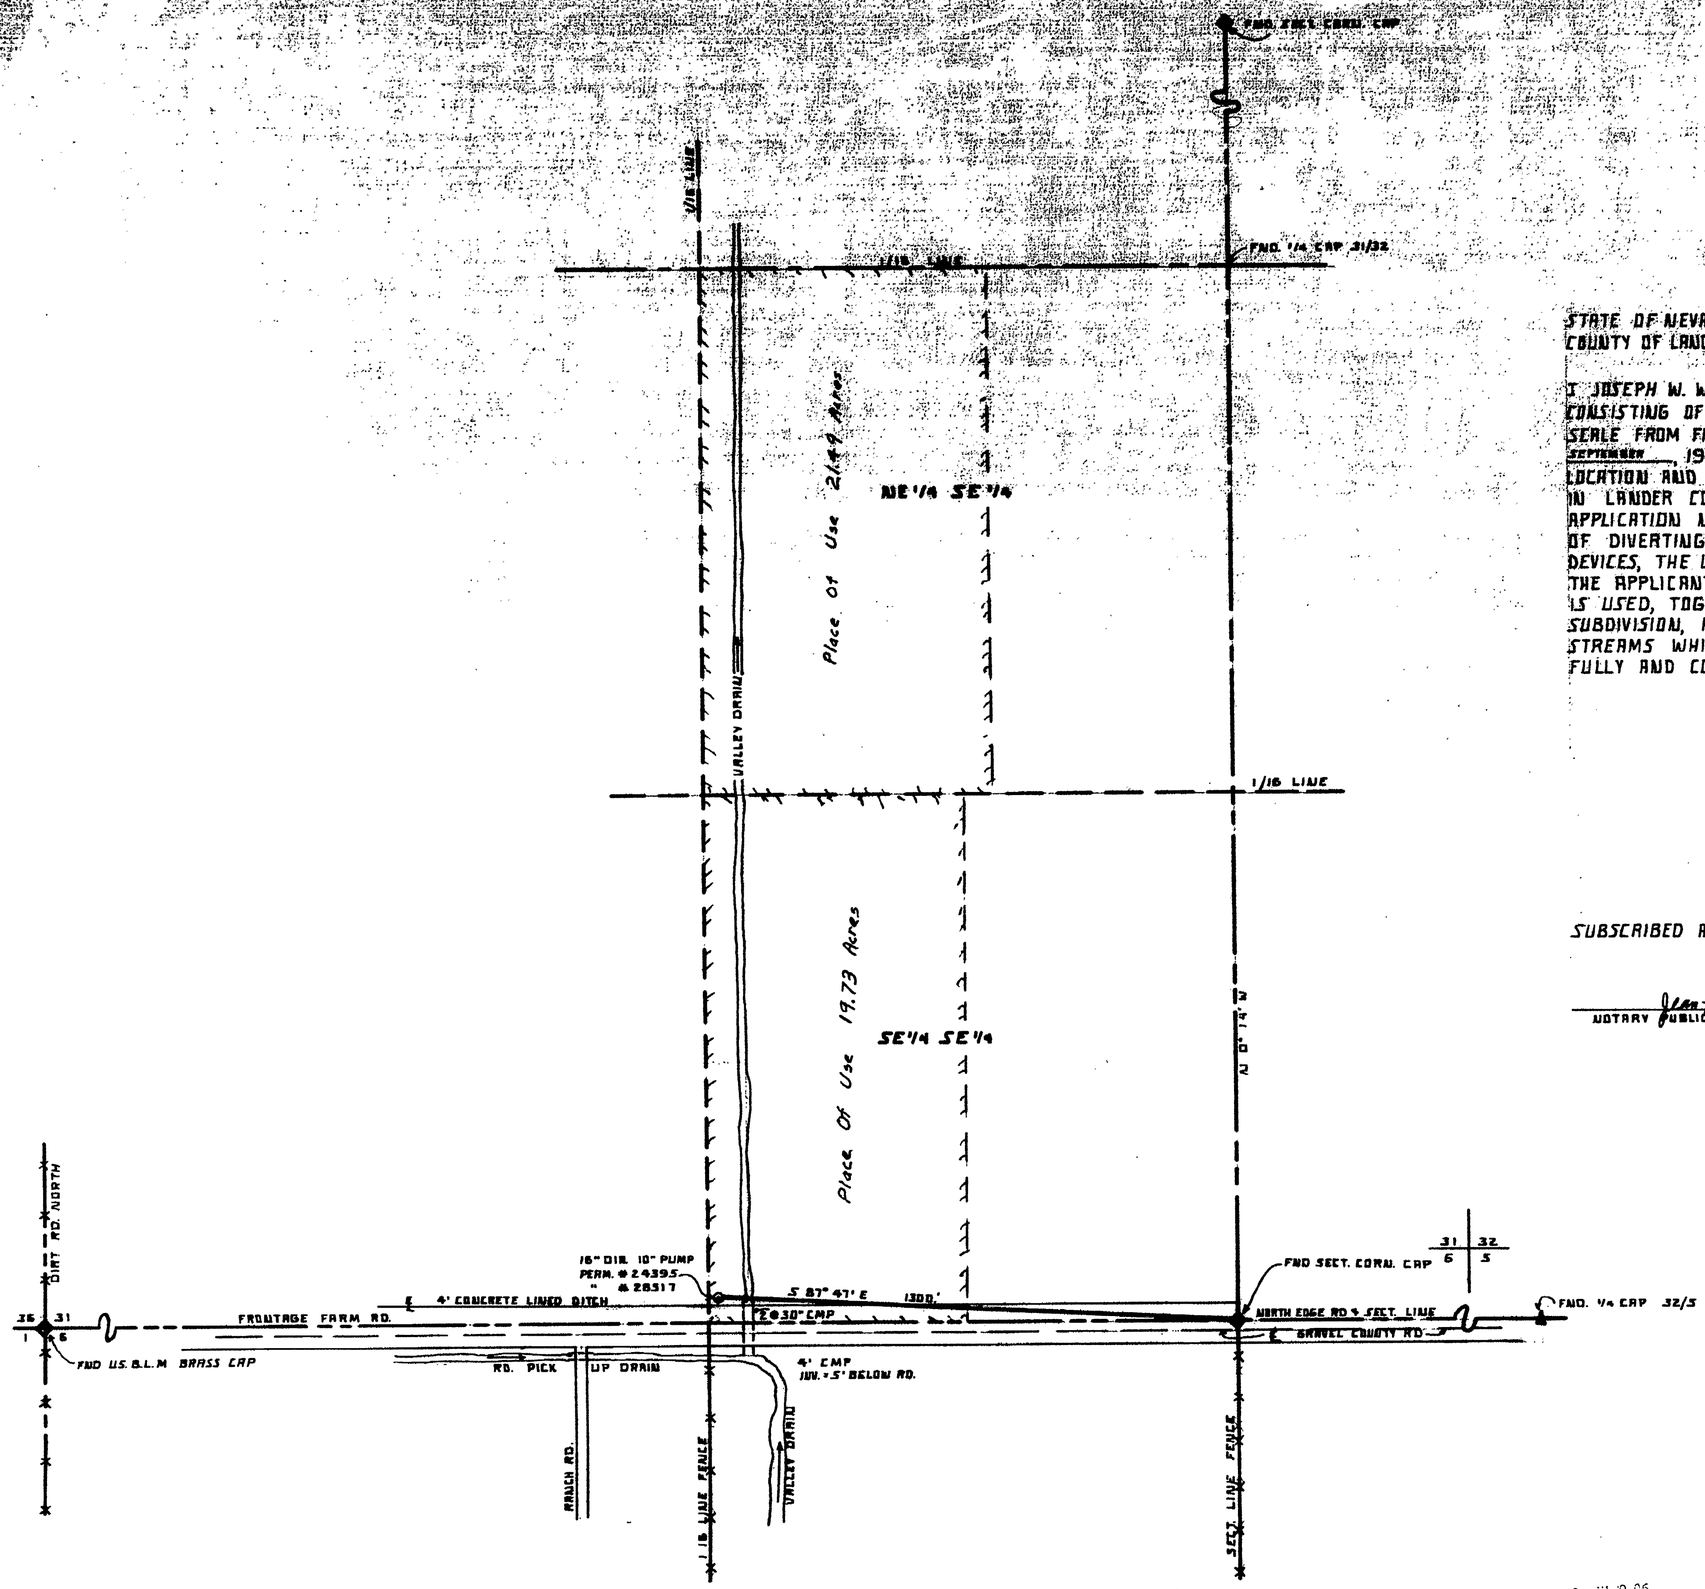

STATE OF NEVADA }
COUNTY OF LANDER } SS

I JOSEPH W. WHITTLE, BEING FIRST DULY SWORN, DEPOSE AND SAY THIS MAP CONSISTING OF ONE SHEET, HAS BEEN CORRECTLY DRAWN TO THE DESIGNATED SCALE FROM FIELD NOTES OF A SURVEY MADE BY ME, ON THE 7TH DAY OF SEPTEMBER, 1975; THAT IT TRULY AND CORRECTLY REPRESENTS THE PROPOSED LOCATION AND EXTENT OF THE WORKS USED TO DIVERT WATER FROM UNDERGROUND IN LANDER COUNTY, BY W.L. ECKERT INC. FOR IRRIGATION PURPOSES UNDER APPLICATION NO. 28517. THAT THE POINT OF DIVERTION, THE LOCATION, SIZE OF DIVERTING CHANNEL, LOCATION AND DESCRIPTION OF ALL MEASURING DEVICES, THE LOCATION AND EXTENT OF LANDS OWNED OR CONTROLED BY THE APPLICANT UPON WHICH WATER APPLIED FOR UNDER APPLICATION NO. 28517 IS USED, TOGETHER WITH THE AREA AND KIND OF CULTURE IN EACH 40-ACRE SUBDIVISION, AND THE LOCATION AND NAMES OF ALL OTHER WORKS OR STREAMS WHICH ARE CROSSED BY OR CONNECTED WITH SAID WORKS ARE FULLY AND CORRECTLY DESIGNATED THEREON.

Joseph W. Whittle
STATE WATER RIGHT SURVEYOR — WATER SURVEY NO. 388

SUBSCRIBED AND SWORN TO ME THIS 9TH DAY OF March 1976.

SEAL

Jean Williams
NOTARY PUBLIC

JEAN WILLIAMS
Notary Public State of Nevada
Carson City
My Commission Expires Sept. 24, 1977

FILED
MAR 9 1976
STATE ENGINEER'S OFFICE

0 50 100 150 200 300 400 500 600 700 800 900 1000
SCALE 1" = 200'

CERTIFICATE No. 9149 ISSUED 12-20-77

N
BASIS OF BEARING
U.S.B.L.M. SURVEY

SECT. 31 T. 25 N. R. 41 E. M.D.B.+M.

28517

MAP
TO ACCOMPANY PROOF OF BENEFICIAL USE UNDER APPLICATION NO. 28517 FOR IRRIGATION
BY W.L. ECKERT INC.
FROM UNDERGROUND SOURCE
FEB. 29 1976 — WATER SURVEY #388