SECTION	SUBDIVISION	TOWNSHIP	RANGE	CULTIVATED ACREAGE	DESCRIPTION OF CULTURE	DATE OF FIRST CULTURE
9	SOUTH 329.50' OF GOVT TRACT 46	165	56E	4.55	ALFALFA	
"	"	"	"	1.17	GARDEN & ORCHARD	
"	"	"	"	0.45	CLOVER	
"	"	"	"	1.28	OATS & FESCUE GRASS	
"	"	"	"	0.21	TREES & GRASS	
"	"	"	"	0.44	PECANS	
"	"	"	"	.86	ORCHARD & BERMUDA GRASS	
		TOTAL ACREAGE 8.96				

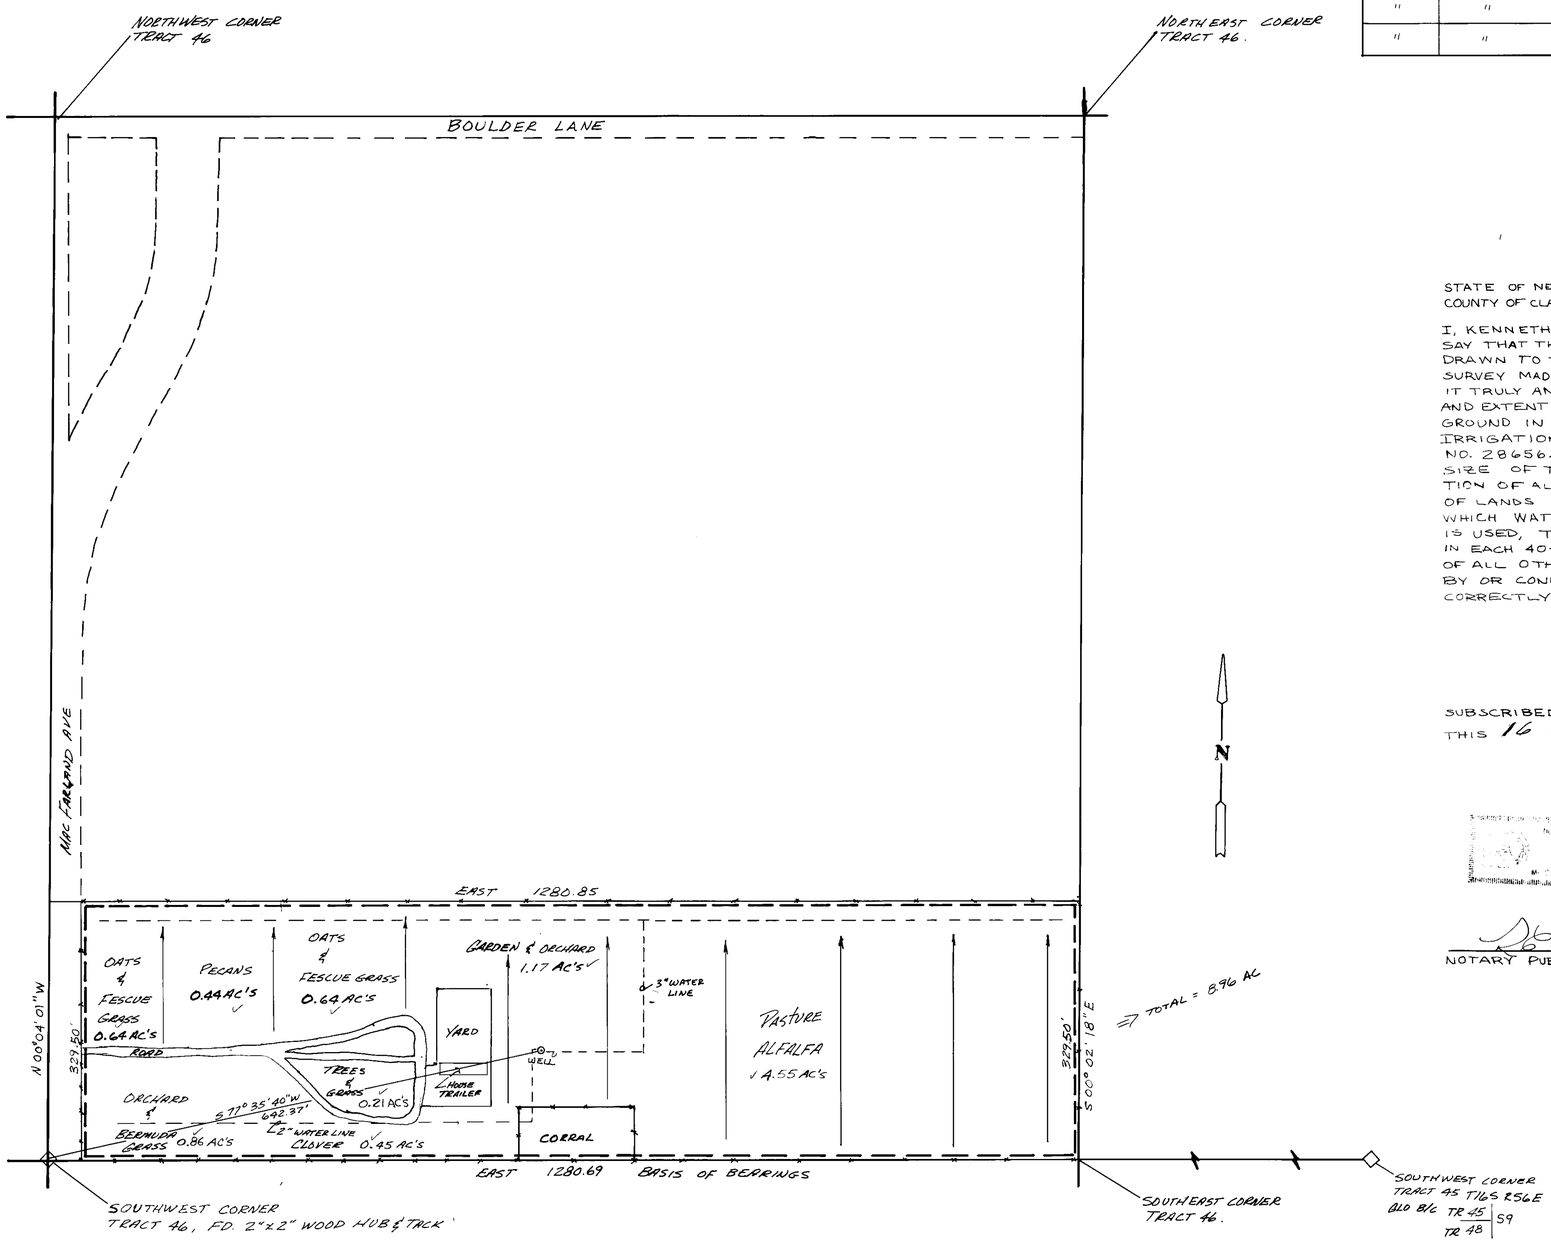

SOUTH 10 ACRES OF TRACT 46, PART OF SECTION 9, TOWNSHIP 16 S., RANGE 56 E., M.D.B. & M.

STATE OF NEVADA
COUNTY OF CLARK SS

I, KENNETH D. FARMOND, BEING FIRST DULY SWORN, DEPOSE AND SAY THAT THIS MAP, CONSISTING OF 1 SHEET HAS BEEN CORRECTLY DRAWN TO THE DESIGNATED SCALE FROM FIELD NOTES OF A SURVEY MADE BY ME, ON THE 29 DAY OF SEPTEMBER, 1979, THAT IT TRULY AND CORRECTLY REPRESENTS THE PROPOSED LOCATION AND EXTENT OF THE WORKS USED TO DIVERT WATER FROM UNDERGROUND IN CLARK COUNTY, BY JIM D. & ELLEN M. SARGENT FOR IRRIGATION AND DOMESTIC PURPOSES UNDER APPLICATION NO. 28656. THAT THE POINT OF DIVERSION, THE LOCATION, SIZE OF THE DIVERTING CHANNEL, LOCATION AND DESCRIPTION OF ALL MEASURING DEVICES, THE LOCATION AND EXTENT OF LANDS OWNED OR CONTROLLED BY THE APPLICANT UPON WHICH WATER APPLIED FOR UNDER APPLICATION NO 28656 IS USED, TOGETHER WITH THE AREA AND KIND OF CULTURE IN EACH 40-ACRE SUBDIVISION, AND THE LOCATION AND NAMES OF ALL OTHER WORKS OR STREAMS WHICH ARE CROSSED BY OR CONNECTED WITH SAID WORKS ARE FULLY AND CORRECTLY DESIGNATED THEREON.

STATE WATER RIGHT SURVEYOR 521

SUBSCRIBED AND SWORN TO BEFORE ME
THIS 16 DAY OF NOVEMBER, 1979.

NOTARY PUBLIC IN AND FOR CLARK COUNTY, NEVADA

28656

MAP TO ACCOMPANY
PROOF OF BENEFICIAL USE UNDER
PERMIT No. 28656

FOR IRRIGATION & DOMESTIC
BY JIM D. & ELLEN M. SARGENT
FROM UNDERGROUND SOURCES

74696 28656