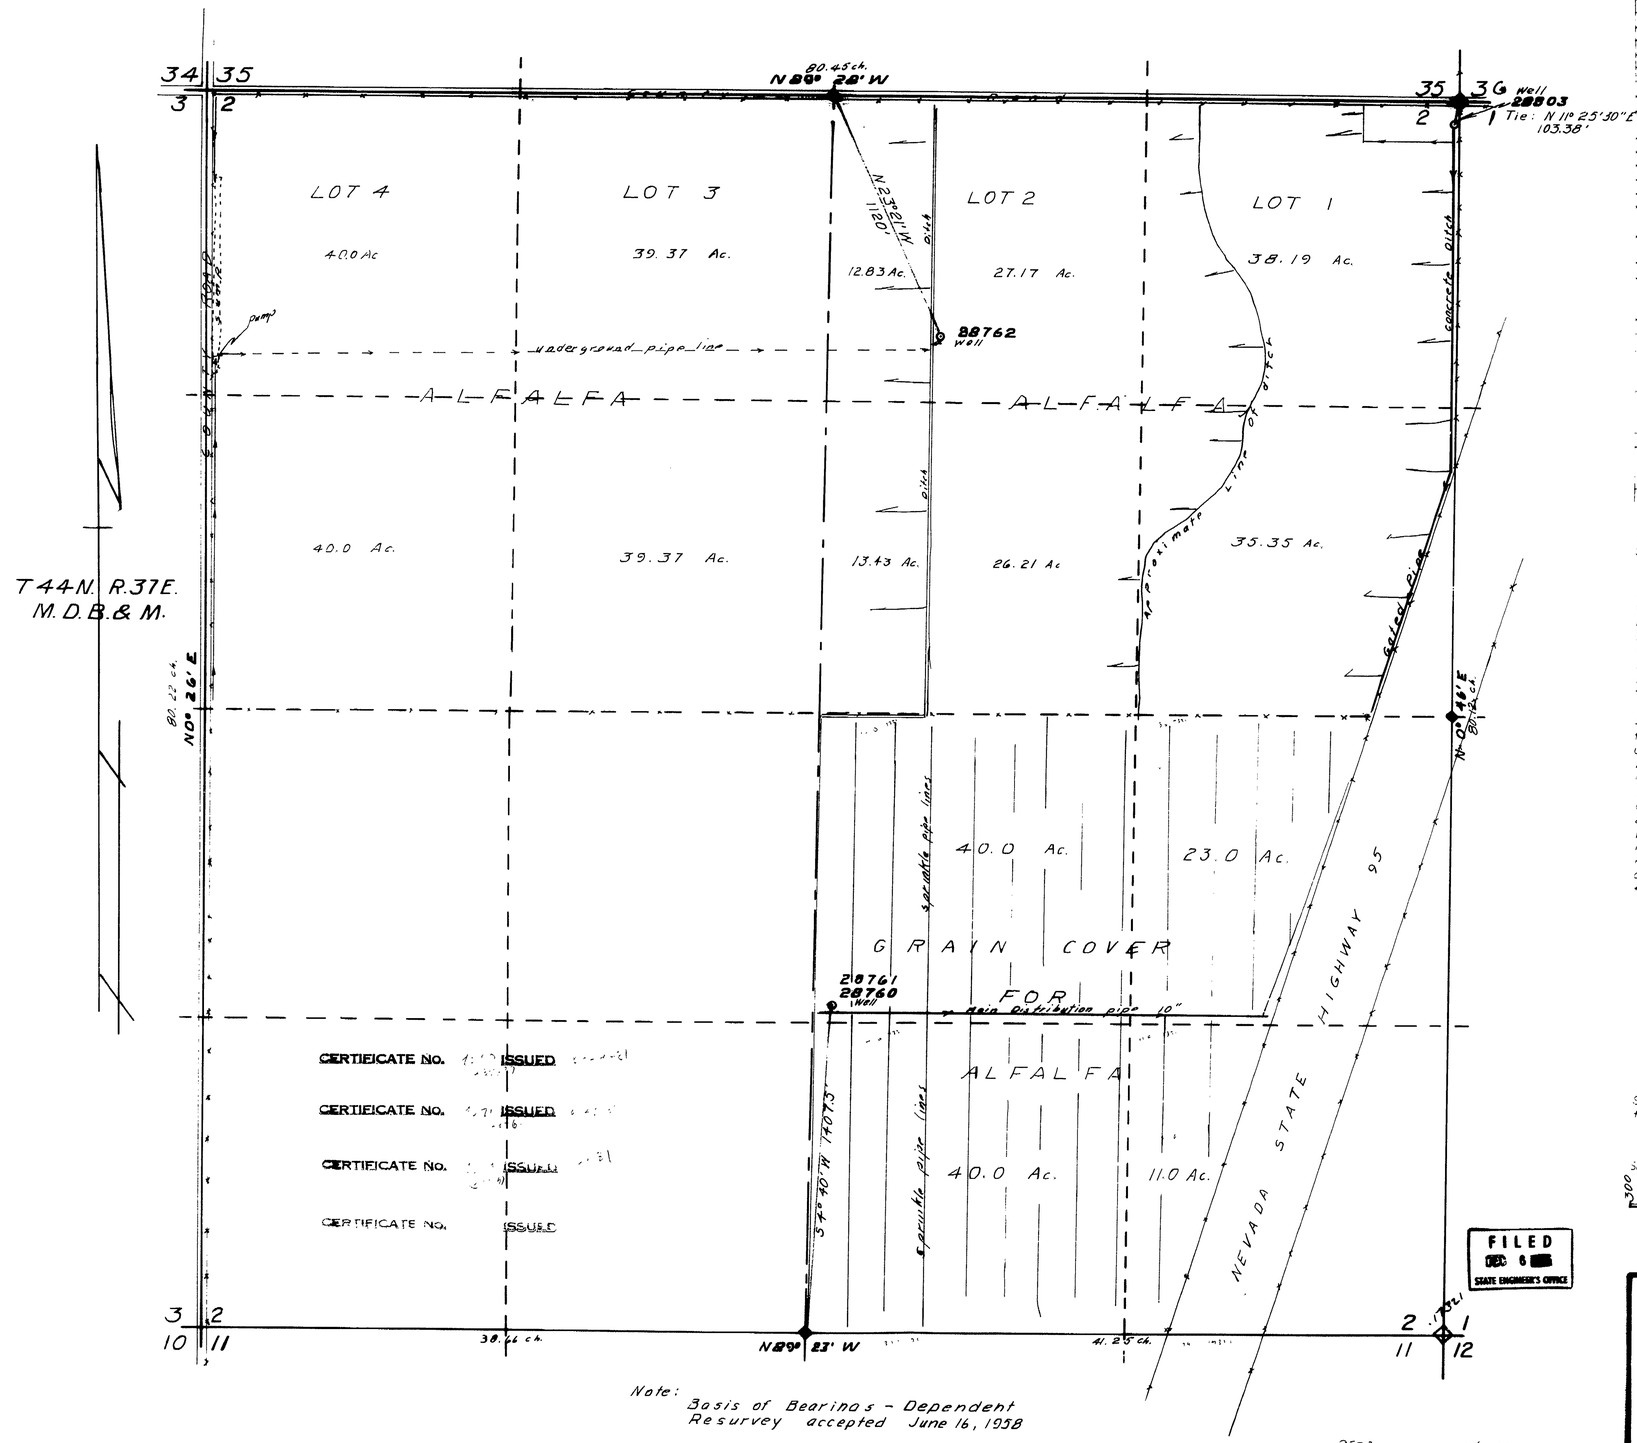

Note:
Basis of Bearings - Dependent
Resurvey accepted June 16, 1958

7572 3/26/81

Section	Subdivision	Township	Range	Acres	Culture
	Under Application 28762				
2	NW¼ NW¼	44N	37E	40.00	Alfalfa
"	NE¼ NW¼	"	"	39.37	"
"	SE¼ NW¼	"	"	39.37	"
"	SW¼ NW¼	"	"	40.00	"
"	NW¼ NE¼	"	"	12.83	"
"	SW¼ NE¼	"	"	13.43	"
	Total			185.00	
	Under Application 28803				
2	NW¼ NW¼	~~44N~~	37E	40.00	Alfalfa
"	NE¼ NW¼	"	"	39.37	"
"	SE¼ NW¼	"	"	39.37	"
"	SW¼ NW¼	"	"	40.00	"
"	NW¼ NE¼	"	"	40.00	"
"	SE¼ NE¼	"	"	35.35	"
"	SW¼ NE¼	"	"	39.64	"
"	NE¼ NE¼	"	"	38.19	"
	Total			311.92	
	Under Application 28760-1				
2	NW¼ SE¼	44N	37E	40.00	Grain & Alfalfa
"	NE¼ SE¼	"	"	23.00	"
"	SE¼ SE¼	"	"	11.00	"
"	SW¼ SE¼	"	"	40.00	"
	Total			114.00	

STATE OF NEVADA
COUNTY OF HUMBOLDT } ss

I, J R Caldwell, being first duly sworn, depose and say that this map, consisting of 1 sheets has been correctly drawn to the designated scale from field notes of a survey made by me (or under my supervision and direction) on the 18th day of November, 1976 that it truly and correctly represents the location and extent of the works used to divert water from Underground in Humboldt County by Codrs' Incorporated for Irrigation & Domestic purposes under Application No 28760, 28761, 28762 & 28803 the point of diversion, the location, size of the diverting channel, location and description of all measuring devices, location and extent of lands owned or controlled by the applicant upon which water is applied for under Application No 28760, 28761, 28762 & 28803 is used, together with the area and kind of culture in each 40-acre subdivision, and the location and names of all other works or streams which are crossed by or connected with said works are fully and correctly designated thereon.

J R Caldwell
State Water Right Survey No. 276

NEVADA SURVEYOR
J R CALDWELL
No. 276

Subscribed and sworn to before me this 23rd day of November, 1976

Lubrie Cure
Humboldt County Recorder

Scale 300'

300 0 300 600 900 1200

MAP TO ACCOMPANY PROOF OF BENEFICIAL USE

APPLICATION NO 28760, 28761, 28762 & 28803

BY Codrs' Incorporated

FROM Underground

IN Humboldt COUNTY, NEVADA

28803 28762 28761 28760