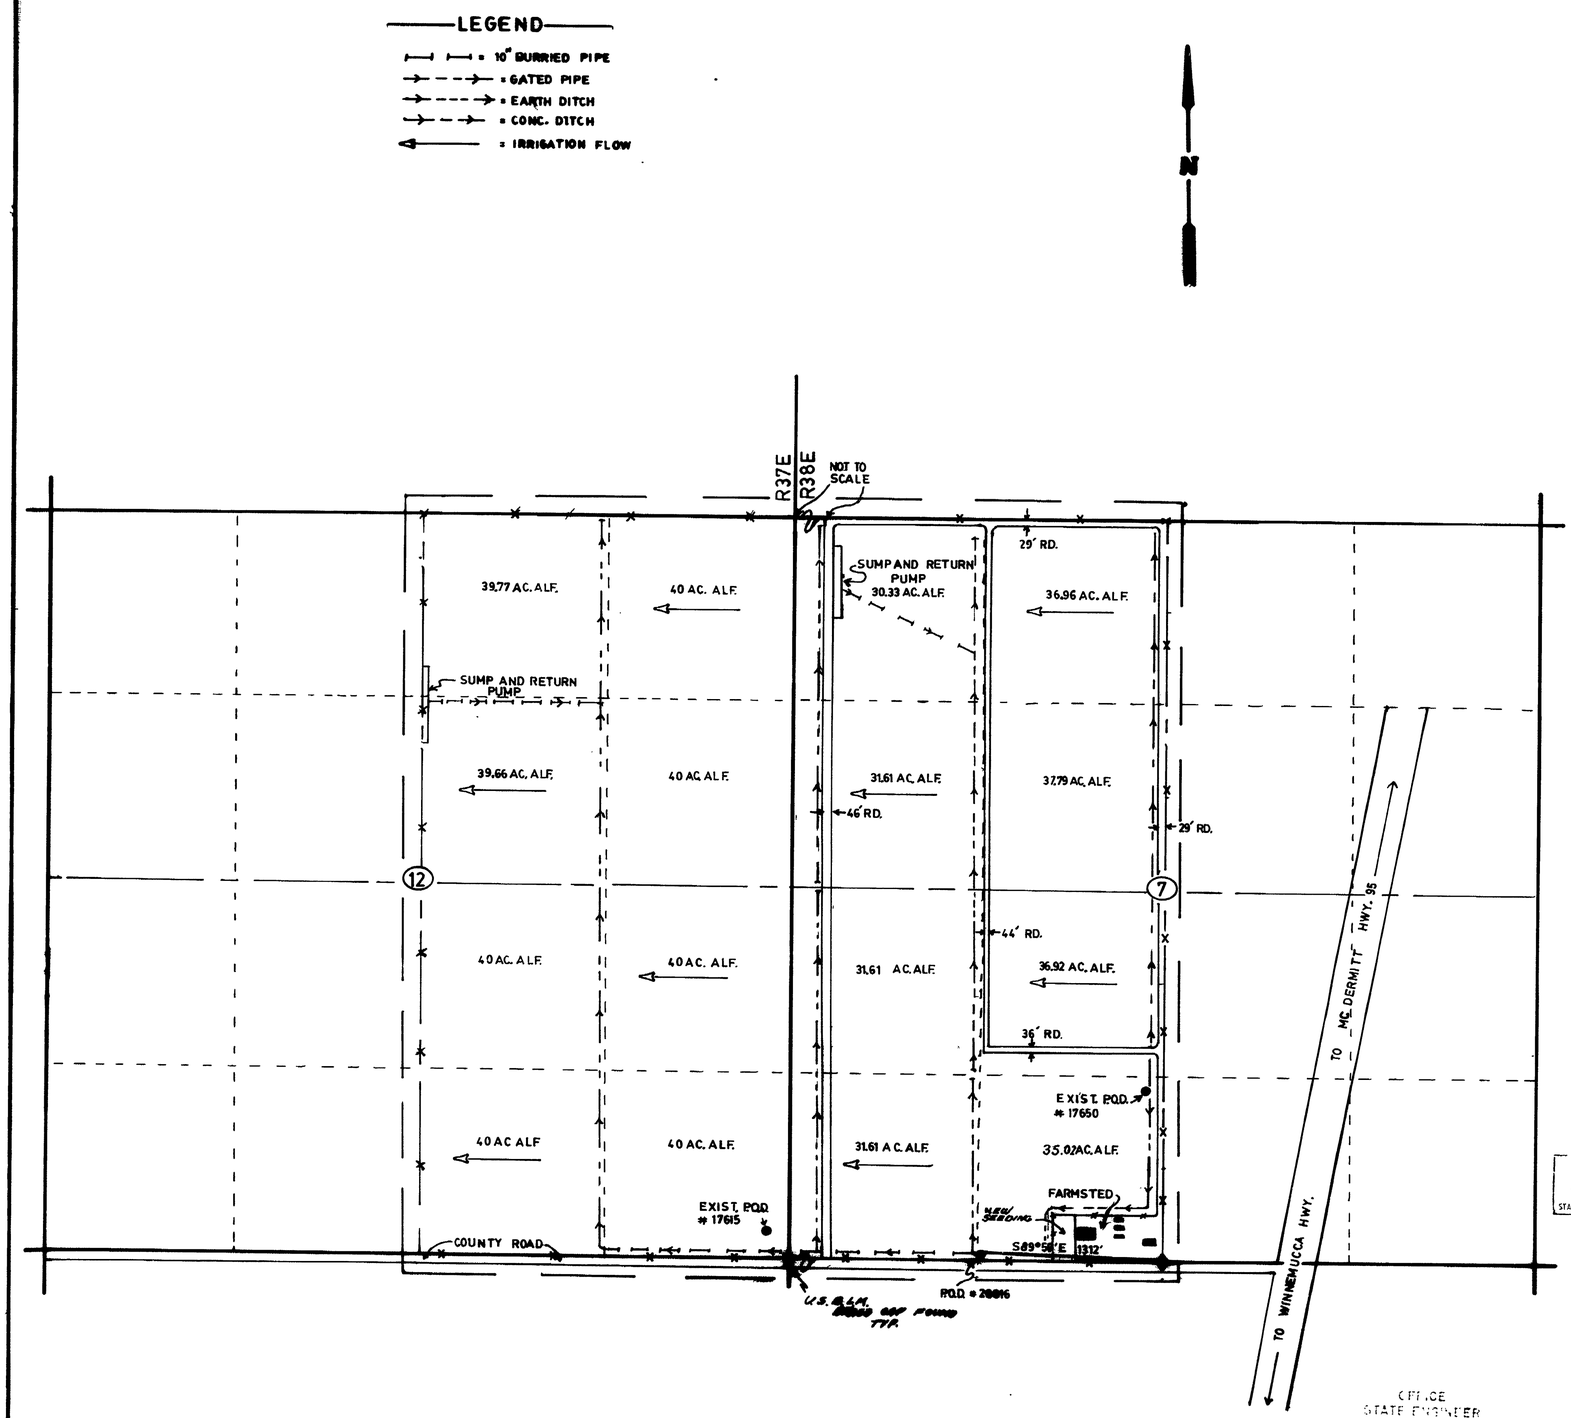

CULTURAL MAP TABULATION

SECTION	SUBDIVISION	TWN	RGE	CULTIVATED ACREAGE	DESCRIPTION OF CULTURE	DATE OF FIRST CULTURE
7	NW¼ NW¼	45N	38E	30.33	ALFALFA	
"	NE¼ NW¼	"	"	36.96	"	
"	SE¼ NW¼	"	"	37.79	"	
"	SW¼ NW¼	"	"	31.61	"	
"	NW¼ SW¼	"	"	31.61	"	
"	NE¼ SW¼	"	"	36.92	"	
"	SE¼ SW¼	"	"	35.02	"	
"	SW¼ SW¼	"	"	31.61	"	
12	NW¼ NE¼	45N	37E	39.77	"	
"	NE¼ NE¼	"	"	40.00	"	
"	SE¼ NE¼	"	"	40.00	"	
"	SW¼ NE¼	"	"	39.66	"	
"	NW¼ SE¼	"	"	40.00	"	
"	NE¼ SE¼	"	"	40.00	"	
"	SE¼ SE¼	"	"	40.00	"	
"	SW¼ SE¼	"	"	40.00	"	
				391.26		

NEVADA
HUMBOLDT

S.S.

June 1 8

Eagle Wing Ranch underground irrigation Humboldt
28816

28816

C. H. Ketcham

June 8 20th.

Barbara A. Ketcham

BARBARA A. KETCHAM
Notary Public, Humboldt County, Nevada
My Commission Expires March 1, 1979

0' 100' 200' 300' 400' 500' 1000' 2500'

SCALE— 1" = 500'

OFFICE
STATE ENGINEER
1978 JUL 19 AM 11 11
SERIAL NO. 10085 ISSUED

MAP
TO ACCOMPANY APPLICATION
FOR PROOF OF BENEFICIAL USE
NO. 28816.

By: EAGLE WING RANCH
From: UNDERGROUND

6-19-78

Ketcham Land Surveyors
P.O. Box 1098

REGISTERED LAND SURVEYORS
WINNEMUCCA, NEVADA

T45N, R37E, R38E, M.D.B.M.

28816