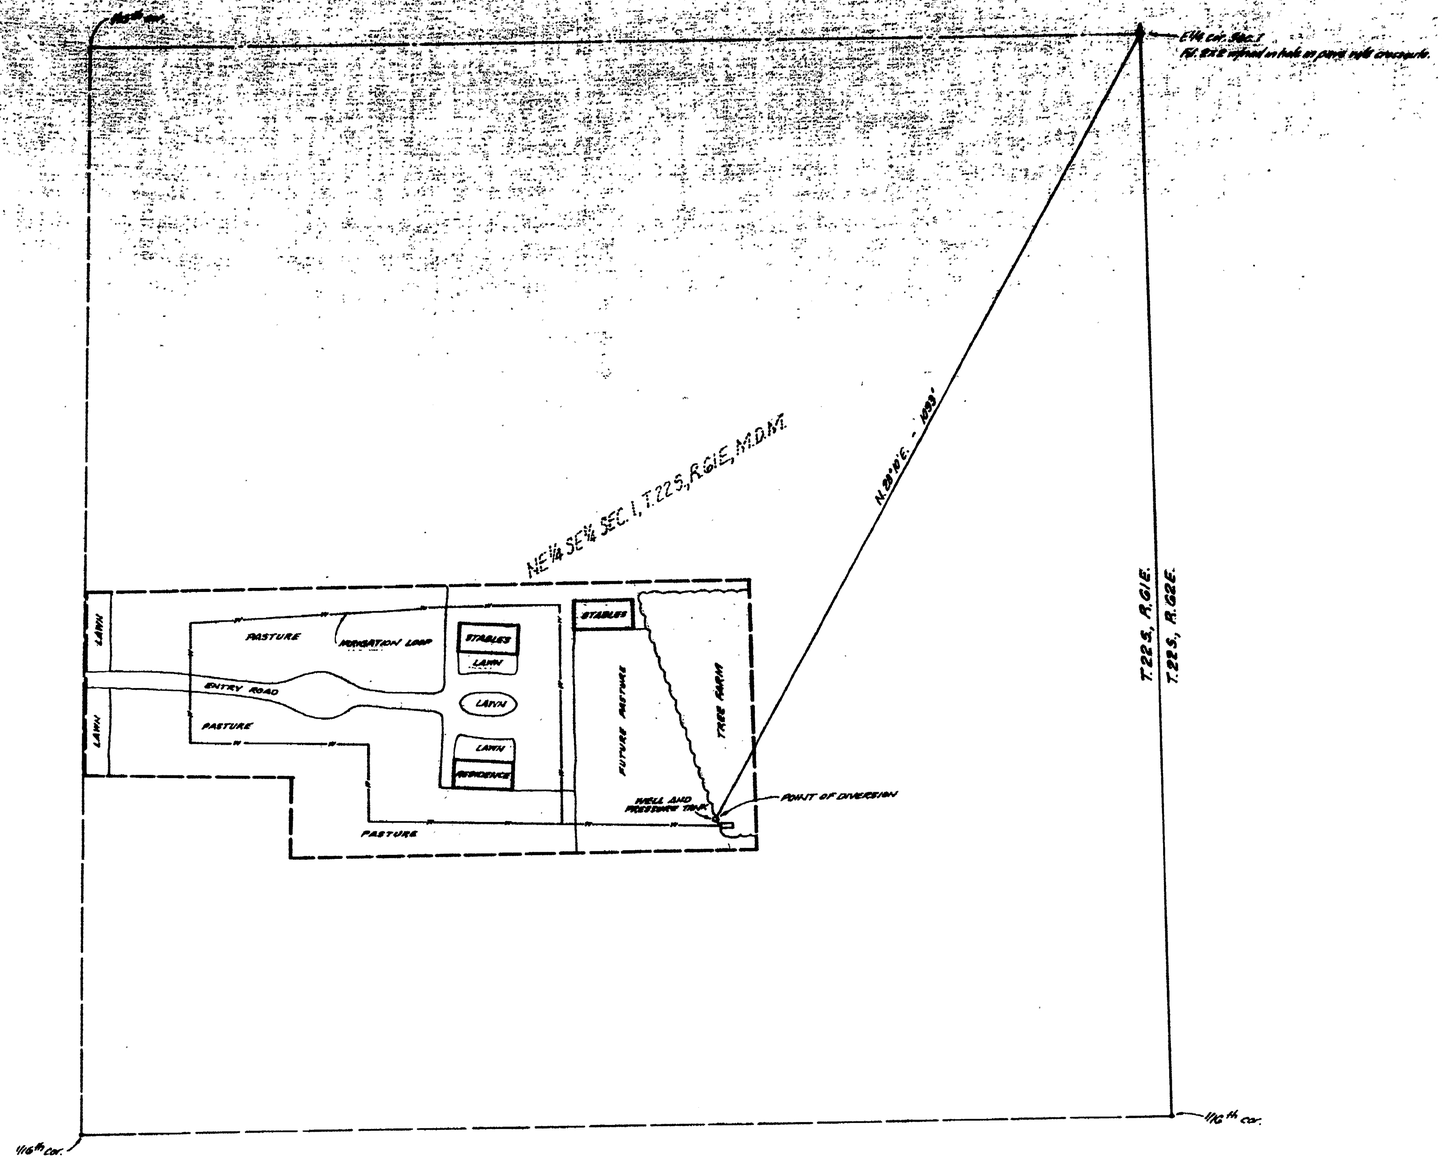

State of Nevada } ss
County of Clark }

I, Ralph L. Kraemer, being first duly sworn, depose and say that this map, consisting of one sheet, has been correctly drawn to the designated scale from field notes of a survey made by me or under my direct supervision on July 16, 1976; that it truly and correctly represents the location and extent of the works used to divert water from the Las Vegas Artesian Basin, in Clark County, by Martin M. and Pauline P. Collins, for irrigation and domestic purposes under application number 28874. That the point of diversion, the location, size and grades of the diverting channel, location and description of all measuring devices, the location and extent of lands owned or controlled by the applicant upon which water applied for under application no. 28874 is used, together with the area and kind of culture in each 40-acre subdivision, and the location and names of all other works or streams which are crossed by or connected with said works are fully and correctly designated thereon.

Ralph L. Kraemer
Ralph L. Kraemer, State Water Right Surveyor No. 449

Subscribed and sworn to before me this 22nd day of July, 1976.

Vivian Thomas
Vivian Thomas - Notary Public in and for Clark County, Nevada
My commission expires July 30, 1976

VIVIAN THOMAS
Notary Public—State of Nevada
CLARK COUNTY
My Commission Expires July 30, 1976

Basis of Bearings: N.01°40'15"W., being the East line of the NE¼ SE¼ Sec. 1, T.22S., R.61E., M.D.M., per Clark County, Nevada, Parcel Map File, Book 4, Page 66 in the Office of the County Recorder.

SCALE: 1" = 100'

CERTIFICATE No. 9062 ISSUED 7-6-77

FILED
JUL 26 1976
STATE ENGINEER'S OFFICE

MAP TO ACCOMPANY
PROOF OF BENEFICIAL USE
UNDER APPLICATION NO. 28874
FOR IRRIGATION & DOMESTIC USE
BY MARTIN M. & PAULINE P. COLLINS
FROM LAS VEGAS ARTESIAN BASIN
CLARK COUNTY, NEVADA

28874