Section	Subdivision	Township	Range	Acres	Culture
32	NW¼ NW¼	34 N.	45 E.	40.00	ALFALFA
"	NE¼ NW¼	"	"	40.00	"
"	SE¼ NW¼	"	"	32.86	"
"	SE¼ NW¼	"	"	7.14	Wheat 1973
"	SW¼ NW¼	"	"	7.14	" "
"	SW¼ NW¼	"	"	32.86	ALFALFA
"	NW¼ SW¼	"	"	32.86	"
"	NW¼ SW¼	"	"	7.14	Wheat 1973
"	NE¼ SW¼	"	"	7.14	" "
"	NE¼ SW¼	"	"	32.86	ALFALFA
"	SE¼ SW¼	"	"	32.86	"
"	SW¼ SW¼	"	"	32.86	"
	Total			305.72	

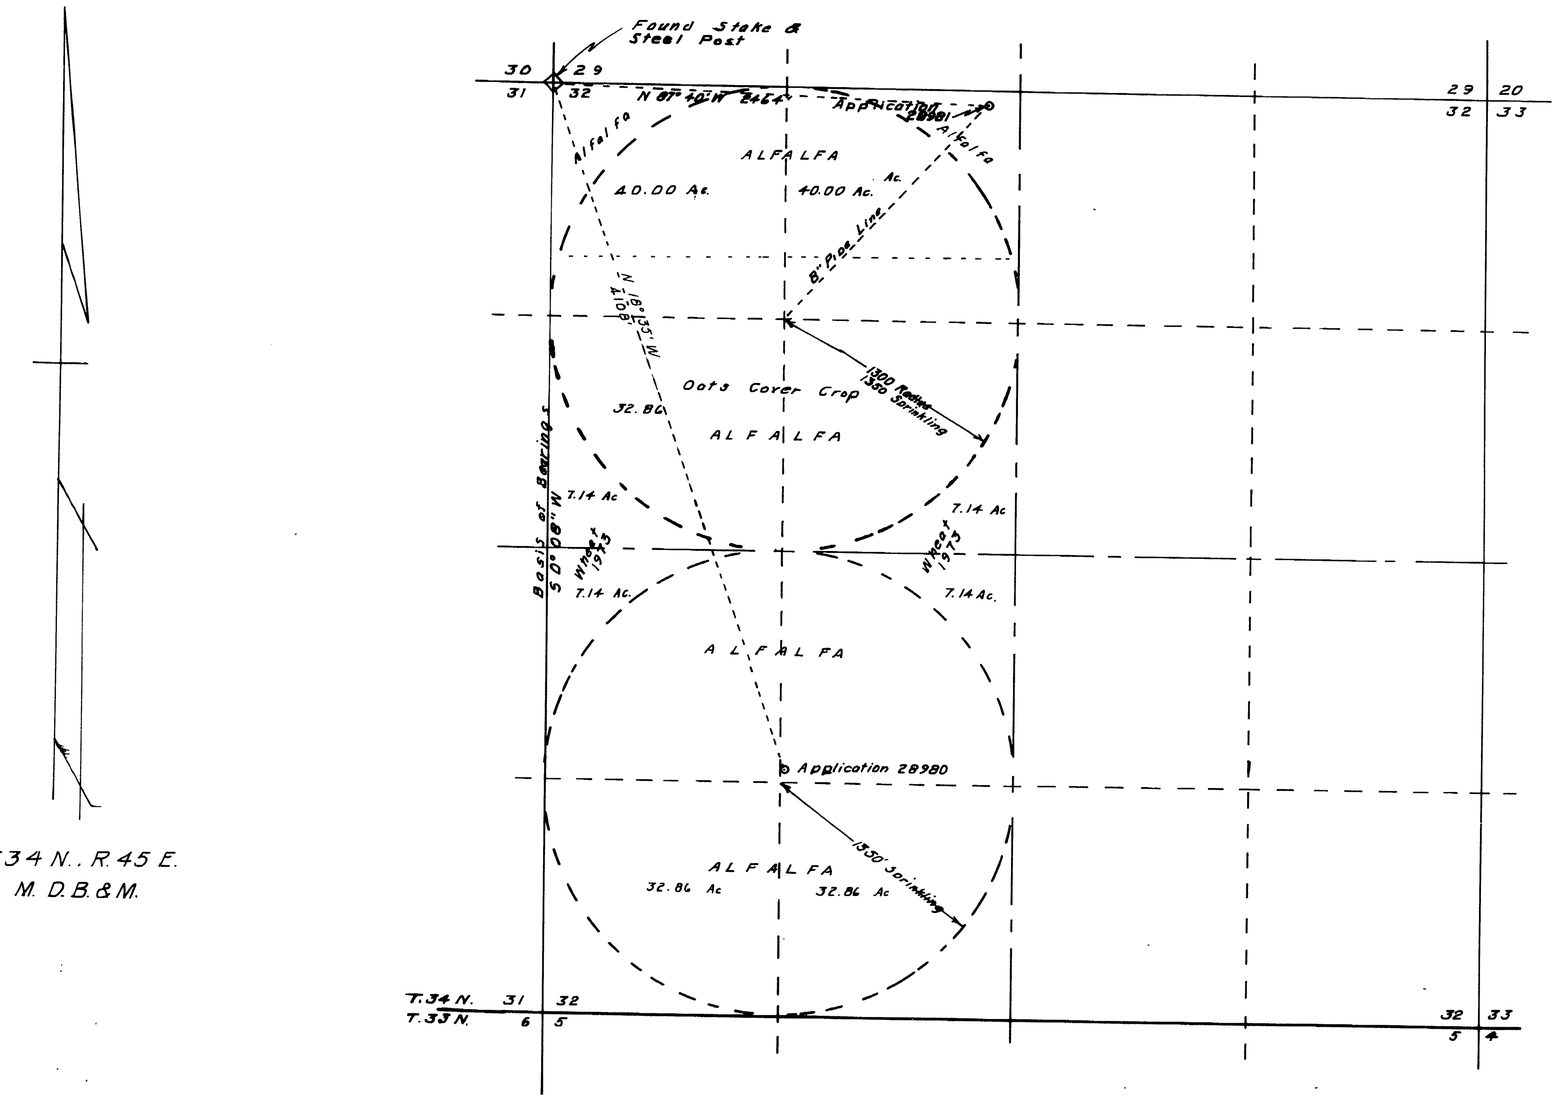

T34 N., R.45 E.
M. D.B.&M.

STATE OF NEVADA
COUNTY OF HUMBOLDT

I, Calvin, being first duly sworn, depose and say that this map, consisting of 1 sheets has been correctly drawn to the designated scale from field notes of a survey made by me (or under my supervision and direction) on the 14th day of June, 1977 ... that it truly and correctly represents the location and extent of the works used to divert water from Underground in LANDER County by LEON E. & NORMA G. TAYLOR for IRRIGATION & Domestic purposes under Application No. 28980 & 28981. That the point of diversion, the location, size of the diverting channel, location and description of all measuring devices, location and extent of lands owned or controlled by the applicant upon which water applied for under Application No. 28980 & 28981 is used, together with the area and kind of culture in each 4 acre subdivision, and the location and names of all other works on streams which are crossed by or connected with said works are fully and correctly designated.

Registered Land Surveyor No. 276

REGISTERED LAND SURVEYOR - STATE OF NEVADA
J. R. CALDWELL

Subscribed and sworn to before me this 21st day of June, 1977

HUMBOLDT COUNTY RECORDER

COUNTY RECORDER
HUMBOLDT COUNTY, NEVADA

Scale 1" = 400'

400 0 400 800 1200 1600

28980 CERTIFICATE No. 4197 ISSUED 2-17-78
28981 CERTIFICATE 9361 ISSUED 10-24-79
34862 9360 10-24-79

FILED
JUN 22 1977
STATE ENGINEER'S OFFICE

1977 JUN 22 PM 2 28

MAP TO ACCOMPANY PROOF OF BENEFICIAL USE

APPLICATION NO 28980 & 28981
BY LEON E. & NORMA G. TAYLOR
FROM UNDERGROUND
IN LANDER COUNTY, NEVADA

28981 28980