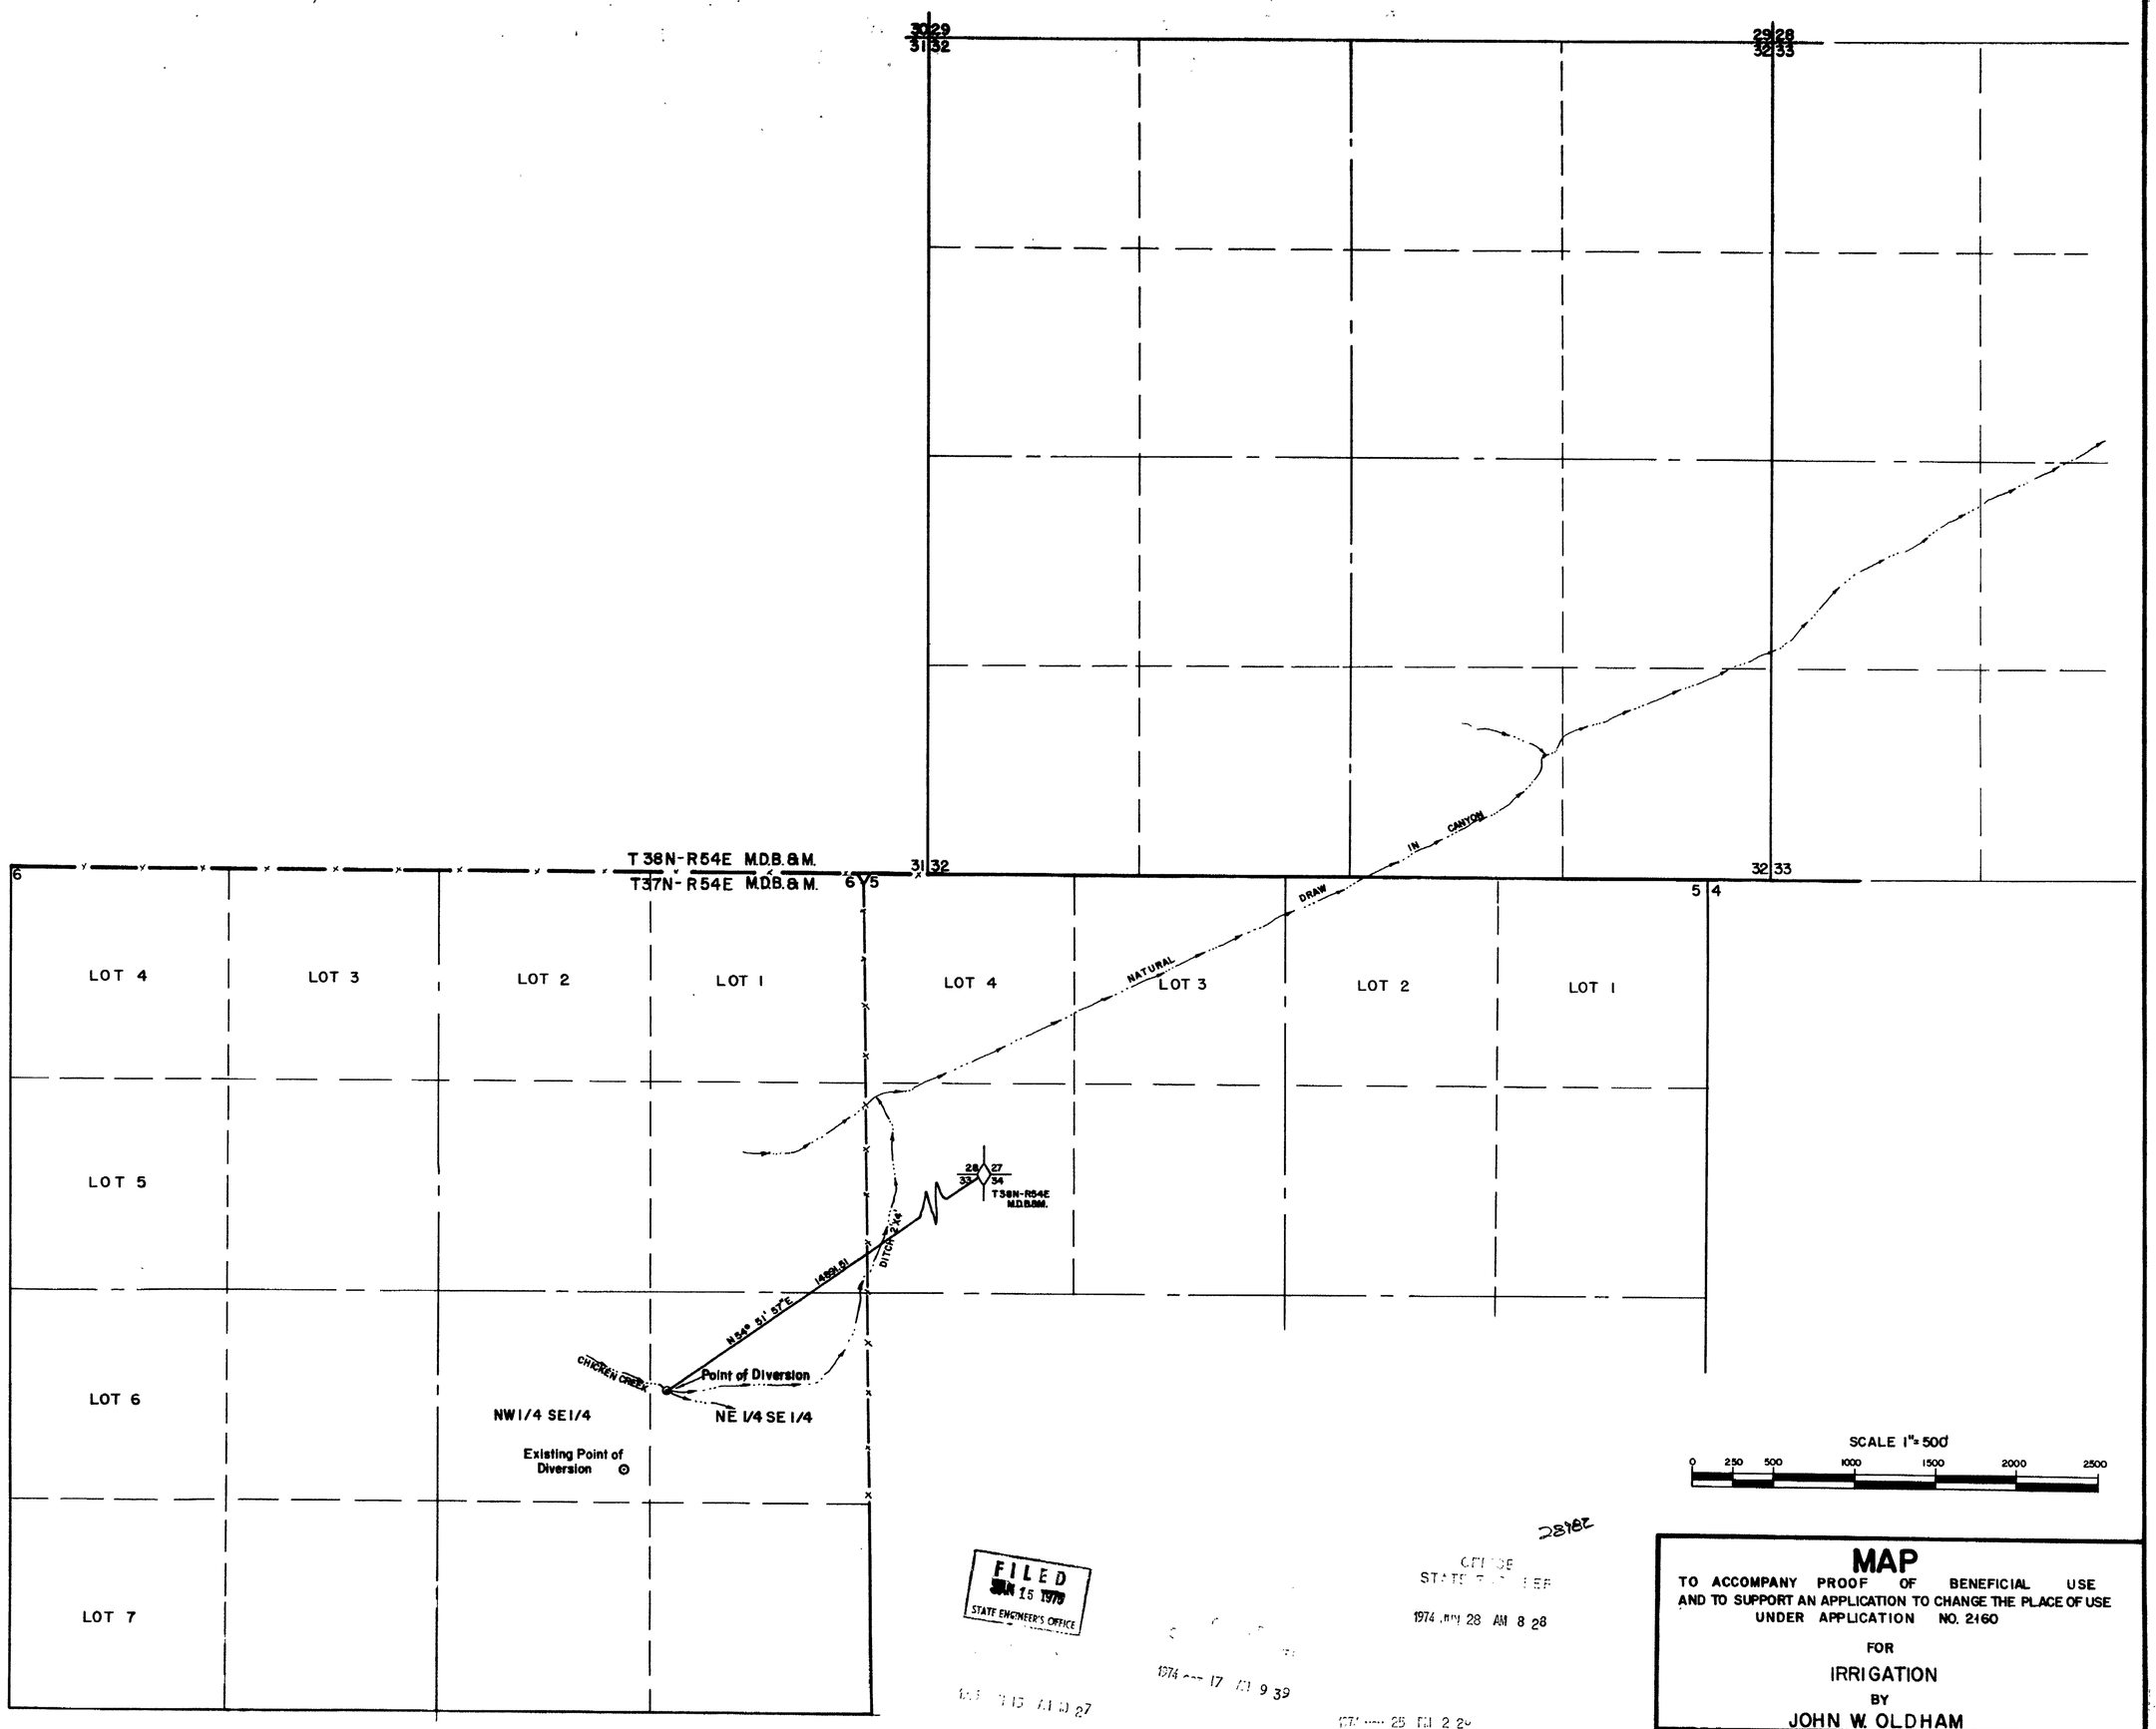


FILED
JAN 15 1970
STATE ENGINEER'S OFFICE

OFFICE
STATE ENGINEER
1974 MAY 28 AM 8 28

28982

# MAP

TO ACCOMPANY PROOF OF BENEFICIAL USE AND TO SUPPORT AN APPLICATION TO CHANGE THE PLACE OF USE UNDER APPLICATION NO. 2160

FOR

IRRIGATION

BY

JOHN W. OLDHAM

BOYACK SURVEYING ELKO, NEVADA W74012-2

28982

| SECTION | SUBDIVISION | T.N. | R.E. | CULTIVATED ACRE AGE | CULTURE | DATE OF FIRST CULTURE |
|---|---|---|---|---|---|---|
| 27 | SW1/4 SW1/4 | 38 | 54 | 11.55 | MEADOW&HAY | |
| 27 | SE1/4 SW1/4 | 38 | 54 | 20.12 | " | |
| 27 | SW1/4 SE1/4 | 38 | 54 | 15.63 | " | |
| 27 | SE1/4 SE1/4 | 38 | 54 | 0.29 | " | |
| 28 | SE1/4 SE1/4 | 38 | 54 | 0.20 | " | |
| | | | | | | |
| 34 | NW1/4 NW1/4 | 38 | 54 | 10.92 | " | |
| 34 | NE1/4 NW1/4 | 38 | 54 | 12.70 | " | |
| 34 | NW1/4 NE1/4 | 38 | 54 | 10.81 | " | |
| 34 | NE1/4 NE1/4 | 38 | 54 | 5.12 | " | |
| | | | | TOTAL 87.34 | " | |




N

State of Nevada
County of Elko } S.S.

I, Alan S. Boyack, being first duly sworn, depose and say that this map consisting of two sheets, has been correctly drawn to the designated scale from field notes of a survey made under my supervision and direction, between the 1st. day of January, and the 5th day of April, 1974; that it truly and correctly represents the proposed location and extent of the works used to divert water from CHICKEN CREEK, in ELKO COUNTY by JOHN W. OLDHAM for IRRIGATION purposes under Application No. 2160. That the point of diversion, the location, size of diverting channel, location and description of all measuring devices, the location and extent of lands owned or controlled by the applicant upon which water applied for under Application No. 2160 is used, together with the area and kind of culture in each 40-acre subdivision, and the location and names of all other works or streams which are crossed by or connected with said works are fully and correctly designated thereon.

Alan S. Boyack
STATE WATER RIGHT SURVEYOR No. 358

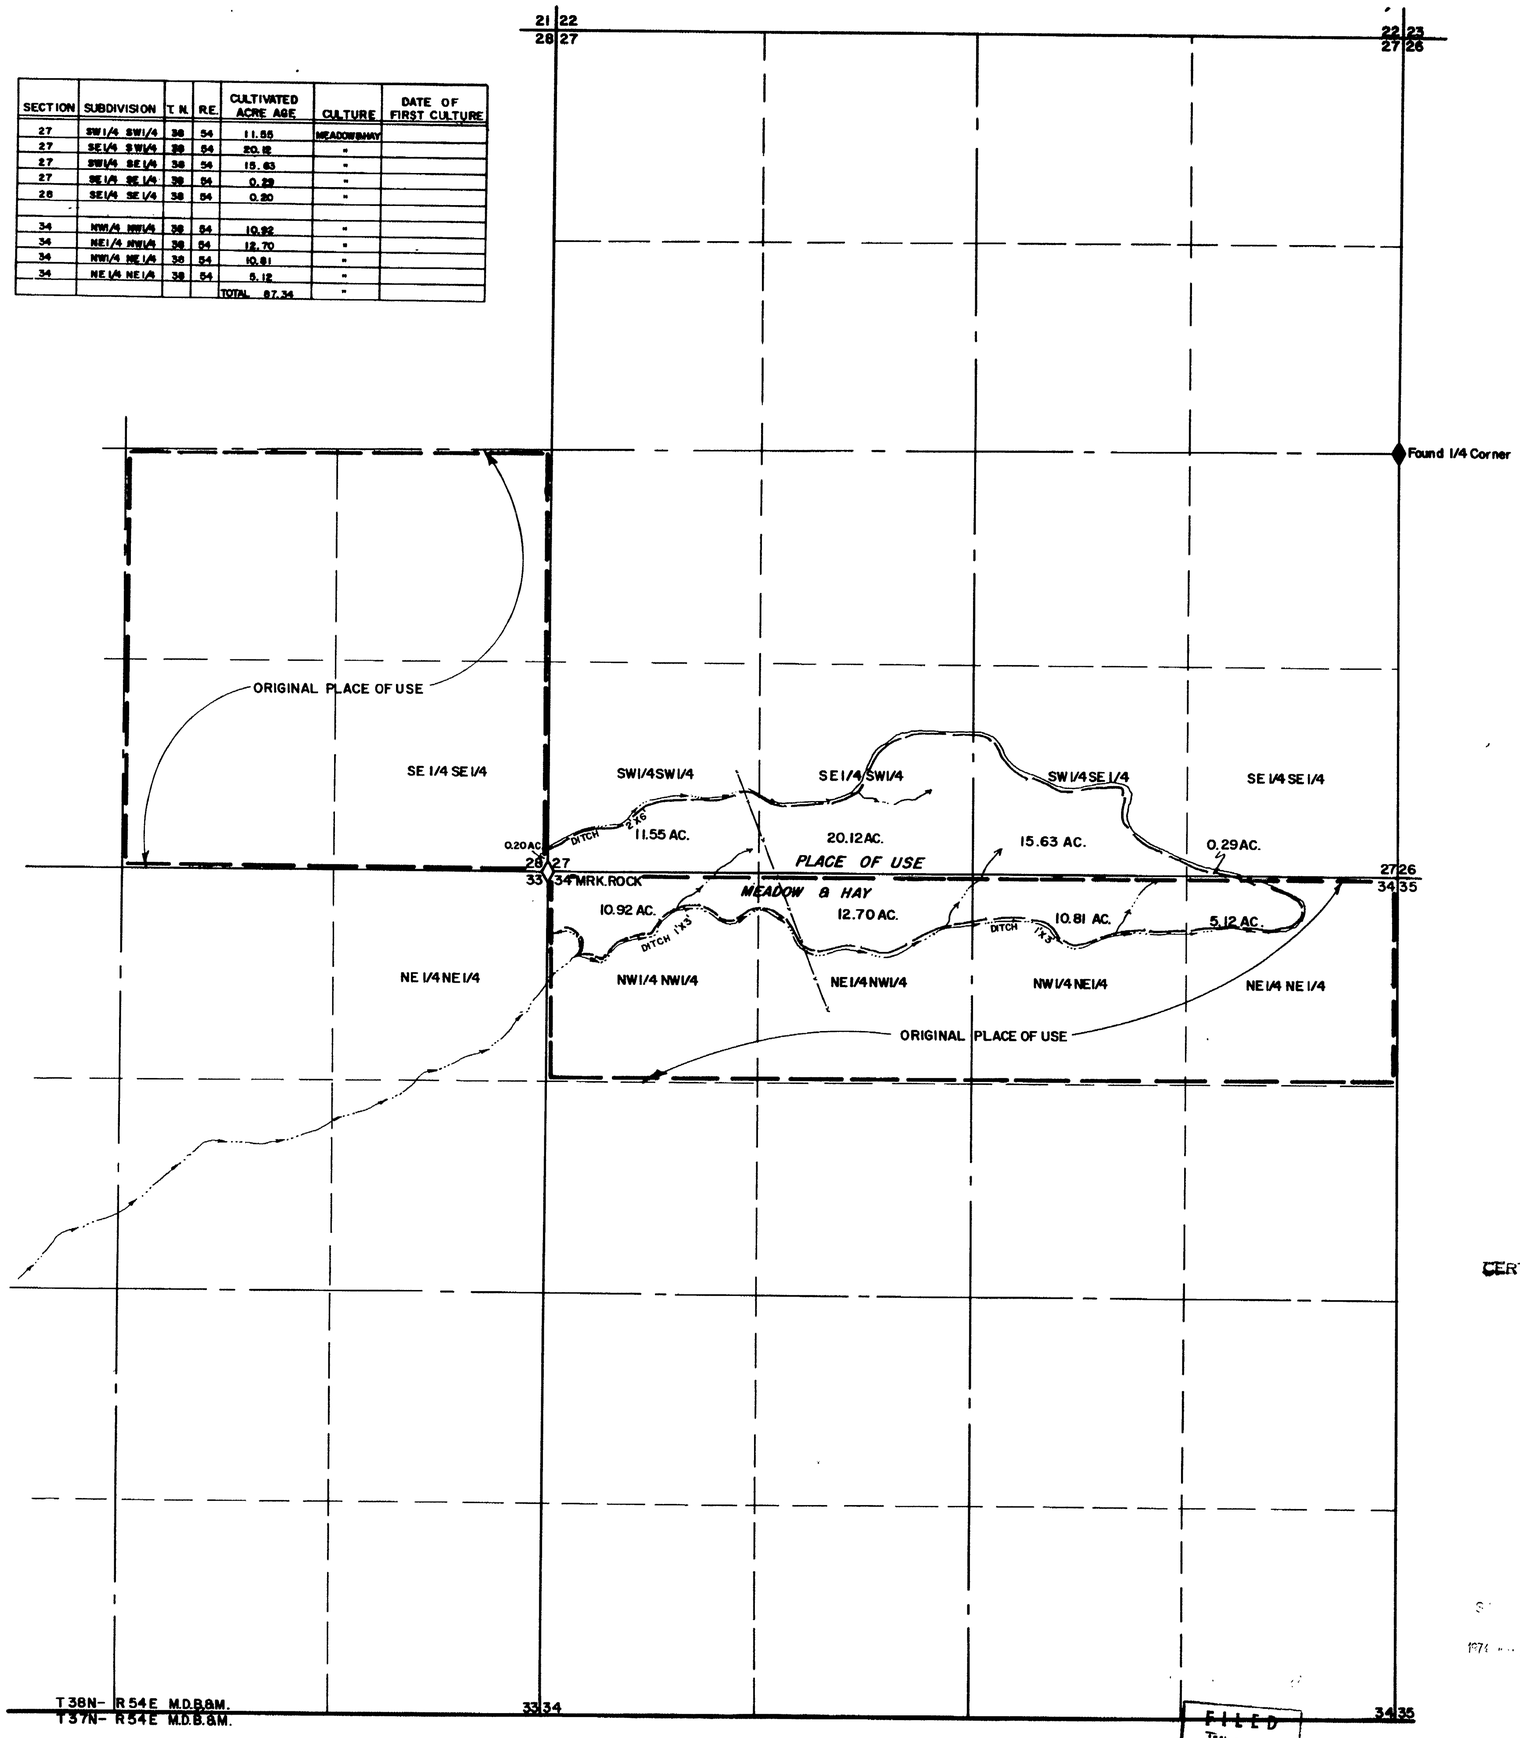Subscribed and sworn to before me this 24 day of June 1974

Wylma West
Notary Public in and for Elko County, Nevada

WYLMA WEST
Notary Public - State of Nevada
Elko County, Nevada
Commission Expires April 9, 1977

CERTIFICATE NO. 8693 ISSUED 1-9-76

SCALE 1"=500'

0 250 500 1000 1500 2000 2500

FILED
JAN 15 1975
STATE ENGINEER'S OFFICE

1974 JUN 20 AM 8 26

# MAP

TO ACCOMPANY PROOF OF BENEFICIAL USE AND TO SUPPORT AN APPLICATION TO CHANGE THE PLACE OF USE UNDER APPLICATION NO. 2160 FOR

IRRIGATION

BY

JOHN W. OLDHAM

BOYACK SURVEYING ELKO, NEVADA

W74012-1

28982