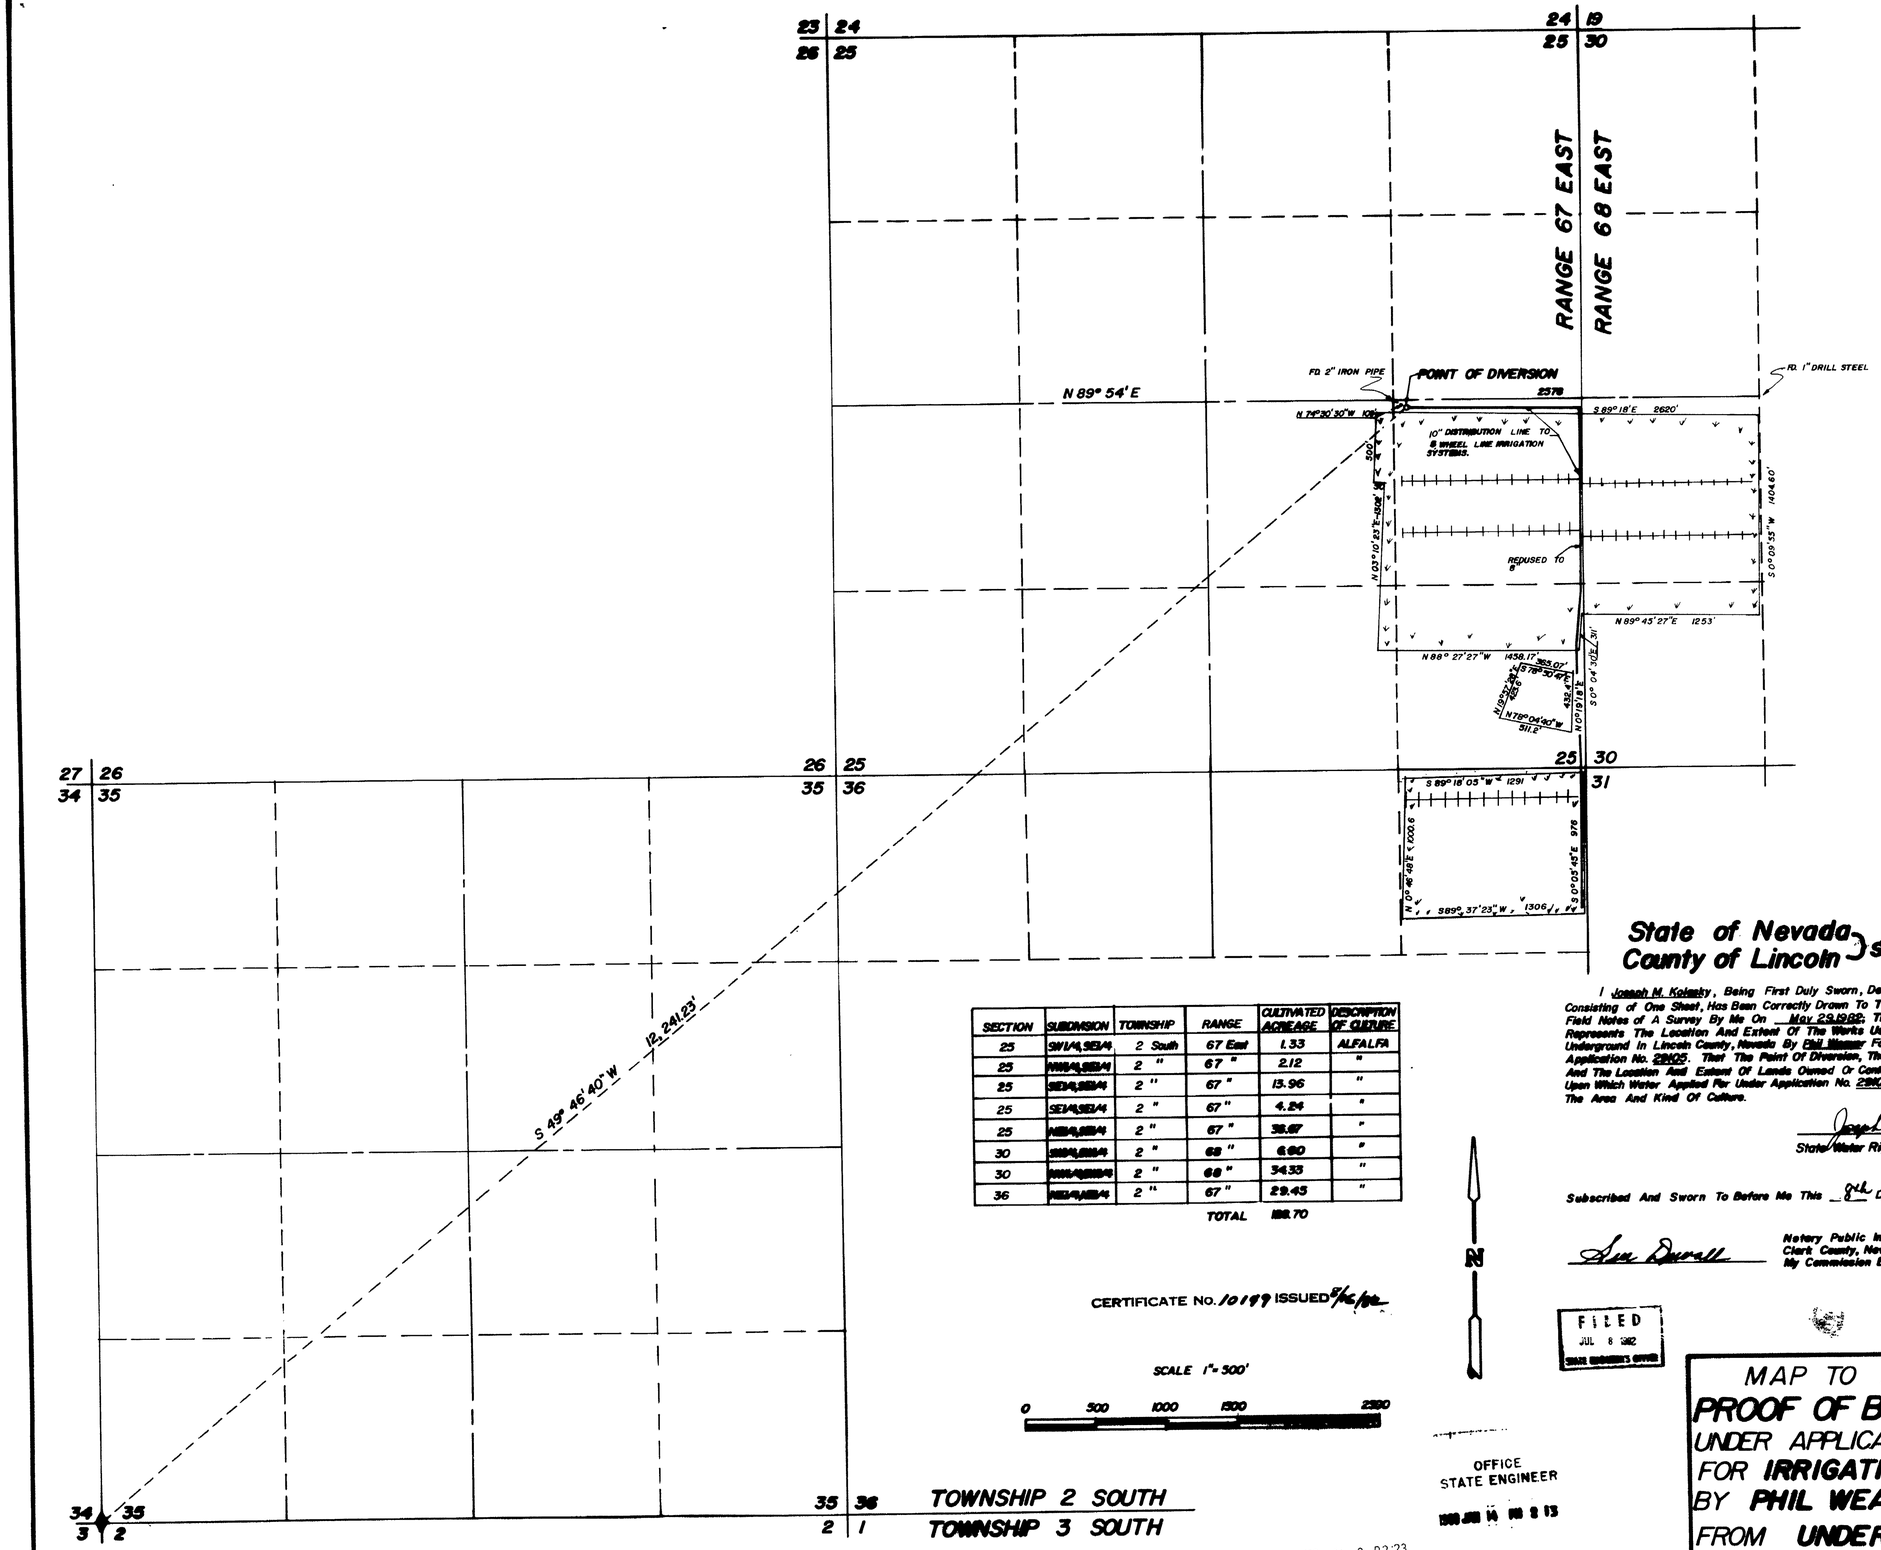

SECTION	SUBDIVISION	TOWNSHIP	RANGE	CULTIVATED ACREAGE	DESCRIPTION OF CULTURE
25	SW1/4, SE1/4	2 South	67 East	1.33	ALFALFA
25	NW1/4, SE1/4	2 "	67 "	2.12	"
25	SE1/4, SE1/4	2 "	67 "	13.96	"
25	SE1/4, SE1/4	2 "	67 "	4.24	"
25	NE1/4, SE1/4	2 "	67 "	38.87	"
30	SW1/4, SE1/4	2 "	68 "	6.60	"
30	NW1/4, SE1/4	2 "	68 "	34.33	"
36	NE1/4, SE1/4	2 "	67 "	29.45	"
			TOTAL	130.70	

CERTIFICATE NO. 10199 ISSUED 8/16/82

SCALE 1" = 500'

0 500 1000 1500 2000

OFFICE
STATE ENGINEER

1982 JUL 14 PM 2 13

'82 JUL -8 P2:23

STATE -

State of Nevada
County of Lincoln } ss

I Joseph M. Kolesky, Being First Duly Sworn, Depose And Say That This Map, Consisting of One Sheet, Has Been Correctly Drawn To The Designated Scale From Field Notes of A Survey By Me On May 29,1982; That It Truly And Correctly Represents The Location And Extent Of The Works Used To Divert Water From Underground In Lincoln County, Nevada By Phil Weaver For Irrigation Purposes Under Application No. 29105. That The Point Of Diversion, The Location, Size Of Pipes And The Location And Extent Of Lands Owned Or Controlled By The Applicant Upon Which Water Applied For Under Application No. 29105 is Used, Together With The Area And Kind Of Culture.

Joseph M. Kolesky
State Water Rights Surveyor No. 473

Subscribed And Sworn To Before Me This 8th Day Of June, 1982

Sue Durrall
Notary Public In And For Clark County, Nevada
My Commission Expires Aug 25, 1985

FILED
JUL 8 1982
STATE ENGINEER'S OFFICE

MAP TO ACCOMPANY
PROOF OF BENEFICIAL USE
UNDER APPLICATION NO. **29105**
FOR **IRRIGATION**
BY **PHIL WEAVER**
FROM **UNDERGROUD SOURCE**

29105