CULTURAL MAP TABULATION

SECTION	SUB-DIVISION	TOWNSHIP	RANGE	CULTIVATED ACREAGE	DESCRIPTION OF CULTURE	DATE OF FIRST CULTURE
22	NE¼-SE¼	20 N	34 E	40 AC.	RYE	
22	SE¼-SE¼	20 N	34 E	33.4 AC.	RYE	
23	NW¼-SW¼	20 N	34 E	35 AC.	BARLEY	
23	NW¼-SW¼	20 N	34 E	5 AC.	POTATOES	
23	SW¼-SW¼	20 N	34 E.	39.4 AC.	BARLEY	
23	NE¼-SW¼	20 N.	34 E	40 AC.	WHEAT	
23	SE¼-SW¼	20 N	34 E	39.4 AC.	BARLEY	
23	NW¼-SE¼	20 N	34 E	40 AC.	BARLEY	
23	SW¼-SE¼	20 N	34 E	39.4 AC.	BARLEY	

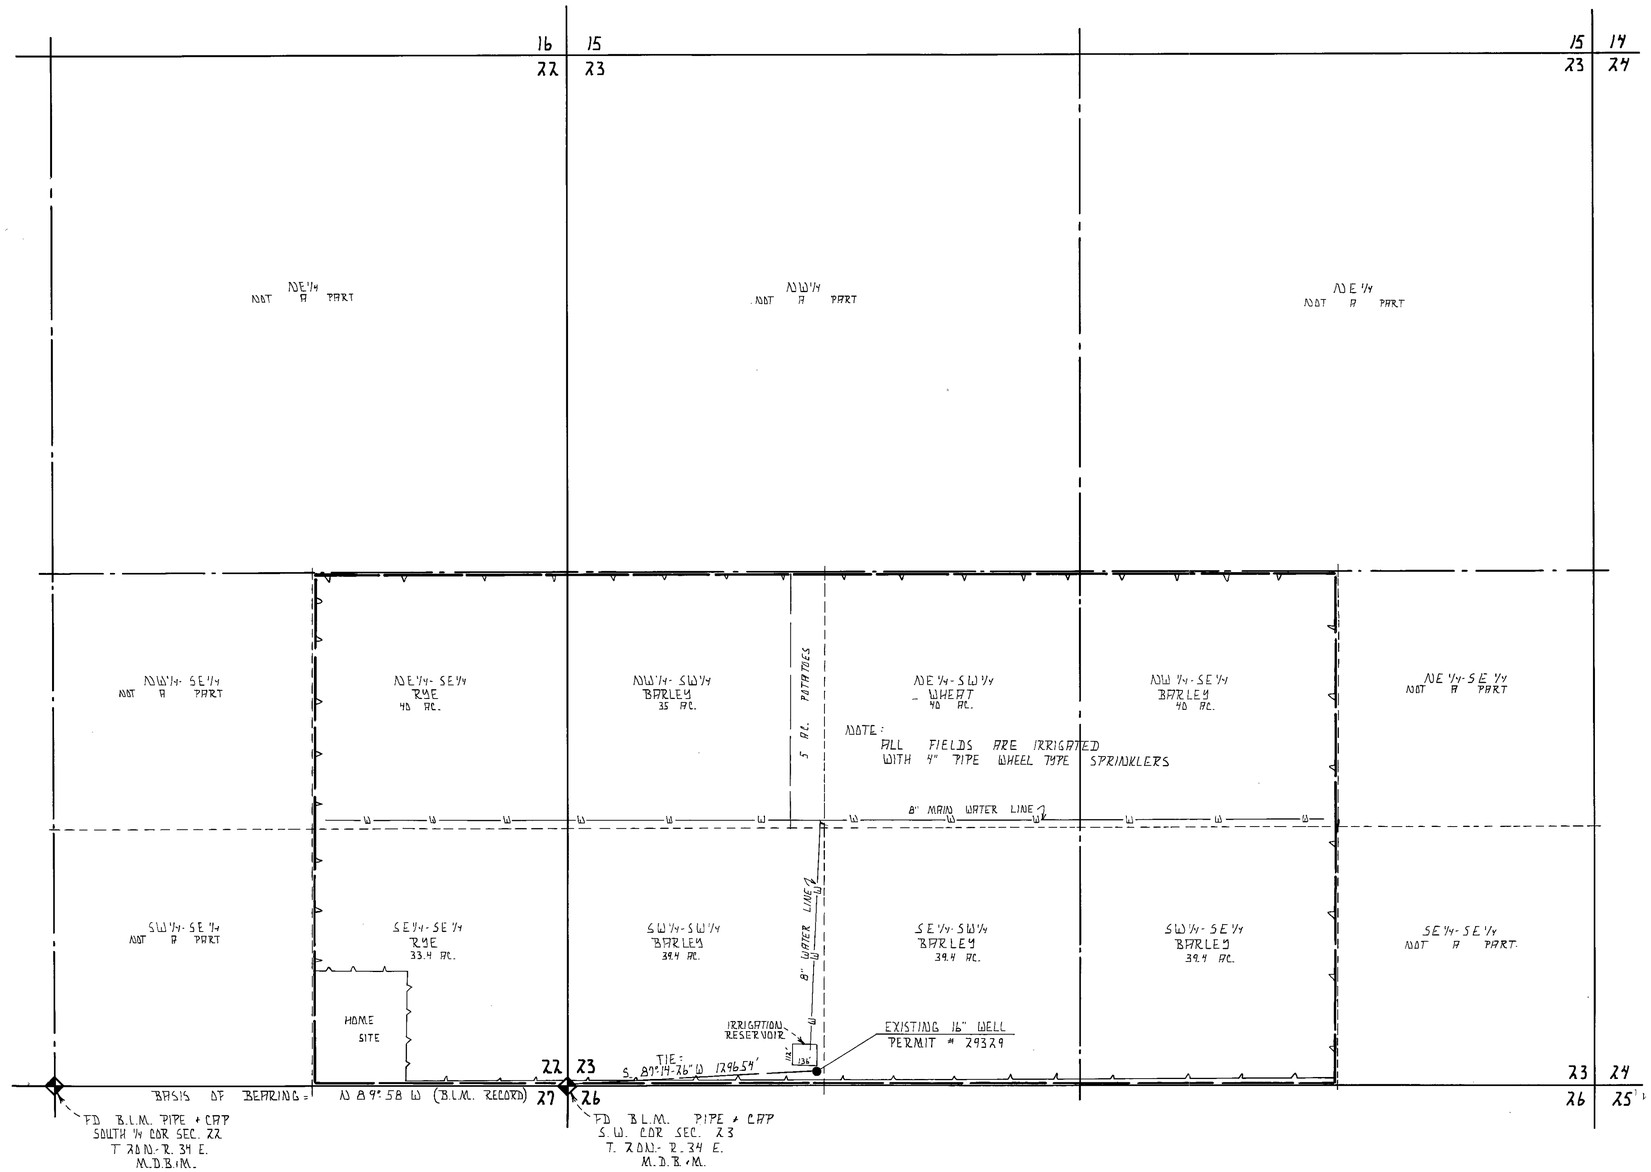

MAP TO ACCOMPANY PROOF OF BENEFICIAL USE UNDER PERMIT NO. 29329 FOR IRRIGATION & DOMESTIC USE.

STATE OF NEVADA }
COUNTY OF CHURCHILL } SS

I, LOWELL D. EMERY, BEING FIRST DULY SWORN DEPOSE AND SAY THAT THIS MAP CONSISTING OF ONE SHEET HAS BEEN CORRECTLY DRAWN TO THE DESIGNATED SCALE FROM FIELD NOTES OF A SURVEY MADE BY ME BETWEEN THE 11TH AND 13TH DAYS OF May 1983; THAT IT TRULY AND CORRECTLY REPRESENTS THE LOCATION AND EXTENT OF THE WORKS USED TO DIVERT WATER FROM AN UNDERGROUND SOURCE IN CHURCHILL COUNTY BY

JOHN D. & MILDRED DEARING
APPLICANT

FOR IRRIGATION AND DOMESTIC PURPOSES UNDER PERMIT NO. 29329 - THAT THE POINT OF DIVERSION THE LOCATION SIZE AND GRADES OF THE DIVERTING CHANNEL LOCATION AND DESCRIPTION OF ALL MEASURING DEVICES THE LOCATION AND EXTENT OF LANDS OWNED OR CONTROLLED BY THE APPLICANT UPON WHICH WATER APPLIED FOR UNDER PERMIT NO. 29329 IS USED TOGETHER WITH THE AREA AND KIND OF CULTURE IN THE 320 ACRE SUBDIVISION AND THE LOCATION AND NAME OF ALL OTHER WORK OR STREAMS WHICH ARE CROSSED BY OR CONNECTED WITH SAID WORKS ARE FULLY AND CORRECTLY DESIGNATED THEREON.

Lowell D. Emery
LOWELL D. EMERY S.W.R.S. 536

REGISTERED LAND SURVEYOR STATE OF NEVADA LOWELL D. EMERY 1251

SUBSCRIBED AND SWORN TO BEFORE ME THIS 16TH DAY OF May 1983 NOTARY PUBLIC IN AND FOR CHURCHILL COUNTY, NEVADA.

DELBERT R. LUFT
Notary Public - State of Nevada
Appointment Recorded in Churchill County
MY APPOINTMENT EXPIRES JAN 27, 1986

Delbert R. Luft
NOTARY PUBLIC

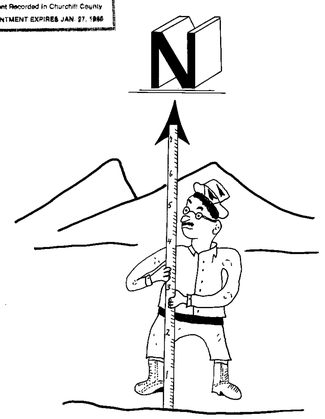

SCALE 1" = 400 FT

0 660 1320 1980 2640

FILED
MAY 18 1983
STATE ENGINEER'S OFFICE

'83 MAY 18 P2:42

STATE ENGINEER

CERTIFICATE NO. 10761 ISSUED 9/22/83

MAP TO ACCOMPANY PROOF OF BENEFICIAL USE UNDER PERMIT NO. 29329 FOR IRRIGATION & DOMESTIC USE.

BY. JOHN. D. & MILDRED DEARING
FROM. AN UNDERGROUND SOURCE

DRAWN BY. BUZZ FITZPATRICK
DATE. MAY 12, 1983
SCALE - 1" = 400 FT.

SURVEYED BY. LOWELL D. EMERY S.W.R.S. 536
P.O. BOX 89
FALLON, NEVADA. 89406

80665 80664 80663 80662 80661 80660 80659 29329