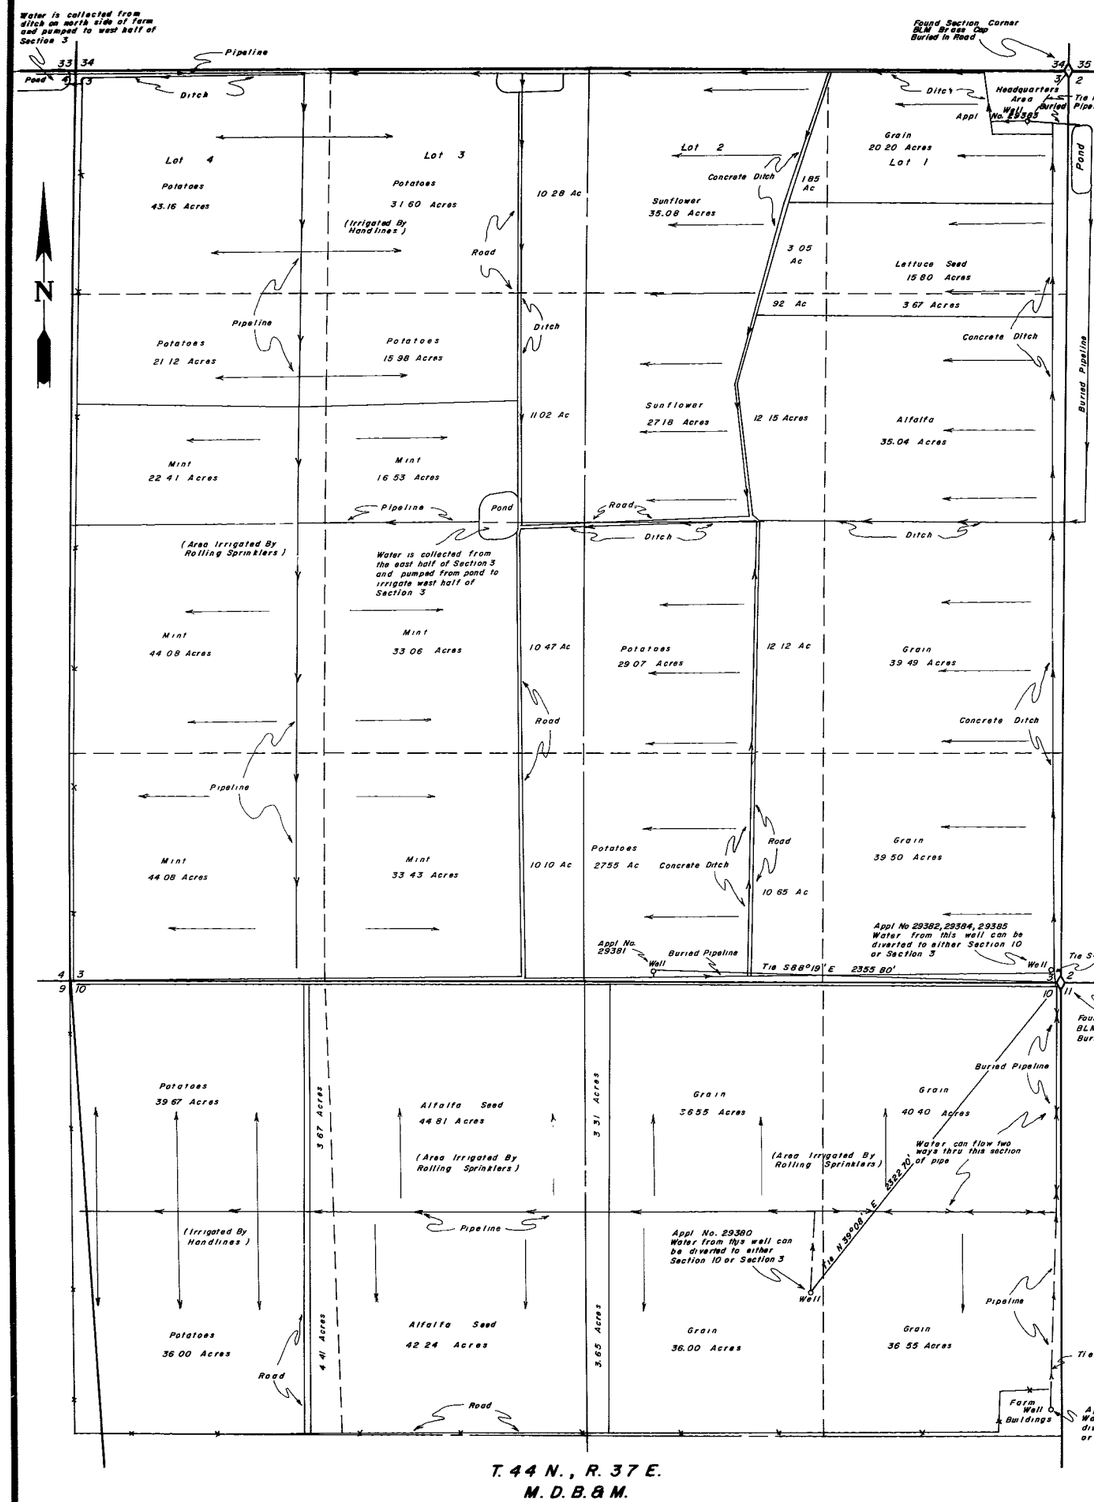

Cultural Map Tabulation

Application Nos. 29380, 29382, 29384, 29385 & 29386

Section	Subdivision	Township	Range	Acreage	Culture
10	NE1/4NE1/4	T.44 N	R 37E.	40.40	Grain
10	NW1/4NE1/4	T.44 N.	R 37E.	36.55	Grain
10	NW1/4NE1/4	T.44 N.	R 37E.	3.31	Alfalfa Seed
10	SE1/4NE1/4	T.44 N.	R 37E.	36.55	Grain
10	SW1/4NE1/4	T.44 N.	R.37E.	36.00	Grain
10	SW1/4NE1/4	T.44 N	R 37E.	3.65	Alfalfa Seed
10	NE1/4NW1/4	T.44 N.	R.37E	44.81	Alfalfa Seed
10	SE1/4NW1/4	T.44 N	R.37E	42.24	Alfalfa Seed
10	NW1/4NW1/4	T.44 N.	R 37E.	3.67	Alfalfa Seed
10	NW1/4NW1/4	T.44 N.	R 37E	39.67	Potatoes
10	SW1/4NW1/4	T.44 N.	R 37E.	4.41	Alfalfa Seed
10	SW1/4NW1/4	T.44 N	R 37E	36.00	Potatoes
3	SE1/4SE1/4	T.44 N	R 37E	39.50	Grain
3	SW1/4SE1/4	T.44 N	R 37E	10.65	Grain
3	NE1/4SE1/4	T.44 N.	R.37E.	39.49	Grain
3	NW1/4SE1/4	T.44 N	R.37E.	12.12	Grain
3	Lot 4	T.44 N.	R 37E	43.16	Potatoes
3	Lot 3	T.44 N	R 37E	31.60	Potatoes
3	SW1/4NW1/4	T.44 N.	R.37E.	21.12	Potatoes
3	SE1/4NW1/4	T.44 N	R.37E.	15.98	Potatoes
3	SE1/4NW1/4	T.44 N.	R.37E	16.53	Mint
3	SW1/4NW1/4	T.44 N.	R 37E	22.41	Mint
3	NW1/4SW1/4	T.44 N.	R 37E	44.08	Mint
3	NE1/4SW1/4	T.44 N	R.37E.	33.06	Mint
3	SE1/4SW1/4	T.44 N	R 37E.	33.43	Mint
3	SW1/4SW1/4	T.44 N	R 37E.	44.08	Mint
3	Lot 2	T.44 N	R.37E	35.08	Sunflower
3	Lot 2	T.44 N	R.37E	1.85	Grain
3	Lot 2	T.44 N	R.37E	3.05	Lettuce Seed
3	Lot 1	T.44 N.	R.37E.	20.20	Grain
3	Lot 1	T.44 N	R.37E	15.80	Lettuce Seed
3	SE1/4NE1/4	T44 N	R 37E.	3.67	Lettuce Seed
3	SE1/4NE1/4	T.44 N.	R.37E.	35.04	Alfalfa
3	SW1/4NE1/4	T44 N	R 37E	27.18	Sunflower
3	SW1/4NE1/4	T44 N	R 37E	12.15	Alfalfa
3	Lot 3	T.44 N	R 37E	92	Lettuce Seed
3	SE1/4NW1/4	T.44 N	R 37E	10.28	Sunflower
			Total	910.71	

Section	Subdivision	Township	Range	Acreage	Culture
3	SW1/4SE1/4	T.44 N.	R 37 E.	27.55	Potatoes
3	NW1/4SE1/4	T.44 N.	R 37E	29.07	Potatoes
3	Lot 3	T.44 N.	R.37E.	31.60	Potatoes
3	Lot 4	T.44 N	R.37E.	43.16	Potatoes
3	SE1/4NW1/4	T.44 N	R.37E	16.53	Mint
3	SE1/4NW1/4	T44 N.	R 37E.	15.98	Potatoes
3	SW1/4NW1/4	T44 N.	R.37E.	21.12	Potatoes
3	SW1/4NW1/4	T44 N	R 37E.	22.41	Mint
3	NW1/4SW1/4	T.44 N.	R 37E	44.08	Mint
3	NE1/4SW1/4	T.44 N	R 37E	33.06	Mint
3	SE1/4SW1/4	T.44 N	R 37E	10.47	Potatoes
3	SE1/4SW1/4	T44N.	R 37E	10.10	Potatoes
3	SE1/4SW1/4	T44N	R 37E	33.43	Mint
3	SW1/4SW1/4	T44N	R 37E.	44.08	Mint
			Total	382.64	

Application No 29381

Cultural Map Tabulation

Section	Subdivision	Township	Range	Acreage	Culture
3	Lot 1	T.44N.	R.37E.	20.20	Grain
3	Lot 1	T 44N	R 37E.	15.80	Lettuce Seed
3	Lot 2	T.44N.	R.37E.	1.85	Grain
3	Lot 2	T44N.	R.37E.	3.05	Lettuce Seed
3	Lot 2	T.44N.	R.37E.	35.08	Sunflower
3	SE1/4NE1/4	T.44N.	R 37E	3.67	Lettuce Seed
3	SE1/4NE1/4	T.44N.	R.37E.	35.04	Alfalfa
3	SW1/4NE1/4	T.44N.	R 37E	12.15	Alfalfa
3	SW1/4NE1/4	T.44N.	R 37E.	.92	Lettuce Seed
3	SW1/4NE1/4	T 44N	R.37E	27.18	Sunflower
3	Lot 3	T.44N	R.37E	10.28	Sunflower
1	Lot 3	T.44N.	R 37E	31.60	Potatoes
3	Lot 4	T.44N	R 37E.	43.16	Potatoes
3	SE1/4NW1/4	T44N	R 37E.	15.98	Potatoes
3	SE1/4NW1/4	T.44N	R 37E	16.53	Mint
3	SE1/4NW1/4	T44N.	R.37E	11.02	Sunflower
3	SW1/4NW1/4	T44N.	R 37E.	22.41	Mint
3	SW1/4NW1/4	T.44N	R 37E	21.12	Potatoes
3	NW1/4SW1/4	T.44N.	R.37E	44.08	Mint
3	NE1/4SW1/4	T.44N	R 37E	33.06	Mint
3	SE1/4SW1/4	T.44N	R 37E	33.43	Mint
3	SW1/4SW1/4	T.44N	R 37E	44.08	Mint
			Total.	481.69	

Application No 29383

State of Nevada
County of Humboldt } S.S

I, John H Milton III, being first duly sworn, depose and say that this map, consisting of one sheets, numbered from 1 to 1, inclusive, has been correctly drawn to the designated scale from field notes of a survey made by me, (or under my supervision and direction) between the 24th day of September, and the 24th day of September, 1980; that it truly and correctly represents the location and extent of the works used to divert water from underground, in Humboldt County, by Red Inc for irrigation purposes under Application No. 29380 thru 29386. That the point of diversion, the location and size of the diverting channel, location and description of all measuring devices, the location and extent of lands owned or controlled by the applicant upon which water applied for under Application No 29380 thru 29386 is used, together with the area and kind of culture in each 40-acre subdivision, and the location and names of all other works or streams which are crossed by or connected with said works are fully and correctly designated thereon.

John H. Milton III
State Water Right Surveyor

REGISTERED LAND SURVEYOR - STATE OF NEVADA
JOHN H. MILTON, III
573
No. 5271

Subscribed and sworn to before me this 16th day of October, 1980

Robyn Baldwin
Notary Public

29380 CERTIFICATE NO 9983 ISSUED 4-13-82
29381 CERTIFICATE NO 9984 ISSUED 4-13-82
29382 CERTIFICATE NO 9985 ISSUED 4-13-82
29383 CERTIFICATE NO 9986 ISSUED 4-13-82
29384 CERTIFICATE NO 9987 ISSUED 4-13-82
29385 CERTIFICATE NO 9988 ISSUED 4-13-82
29386 CERTIFICATE NO 9989 ISSUED 4-13-82

OFFICE STATE ENGINEER
1980 OCT 20 PM 2 02

FILED
OCT 20
STATE ENGINEER'S OFFICE

Scale 1" = 400'

400 0 400 800 1200 1600

Map
To Accompany Proof Of Beneficial Use
Under Application No. 29380 thru 29386
For Red Inc.
From Underground

Desert Mountain Surveying Company
510 Melarkey Street
Winnemucca, Nevada 89445

Humboldt County Nevada

29386 29385 29384 29383 29382 29381 29380