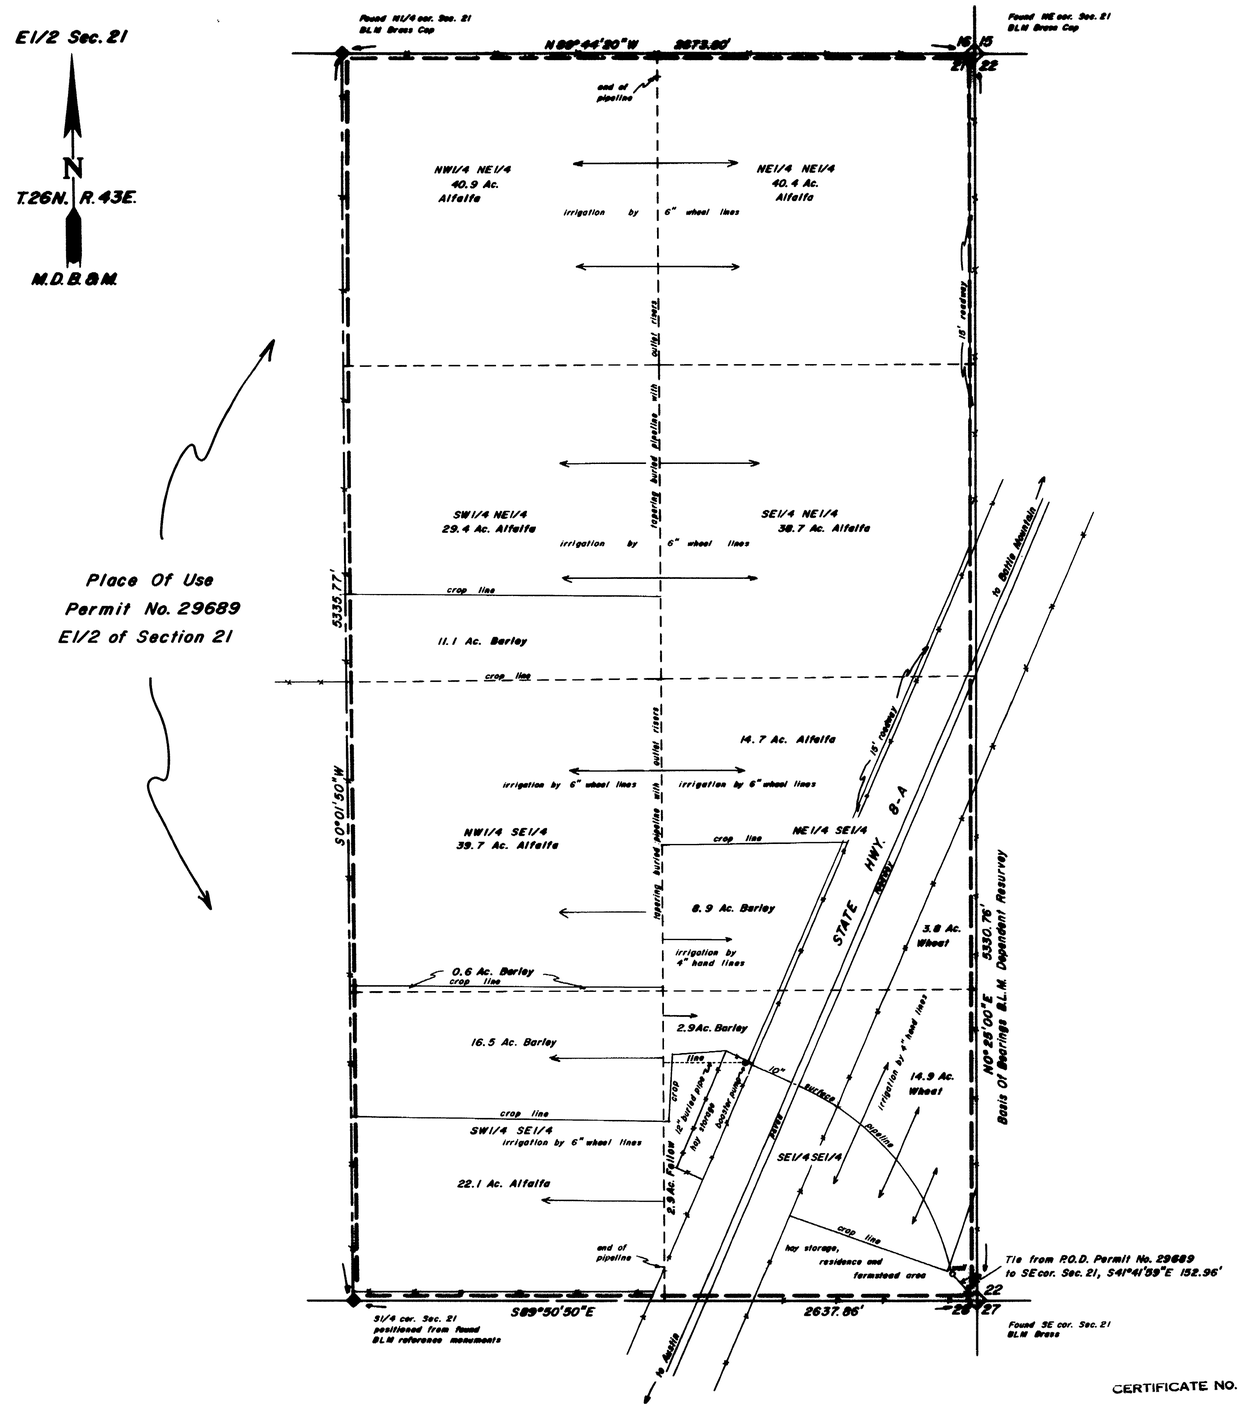

Cultural Map Tabulation

Section	Subdivision	Township	Range	Acreage	Culture
21	NW1/4 NE1/4	26 N.	43 E.	40.9	Alfalfa
"	NE1/4 NE1/4	"	"	40.4	"
"	SW1/4 NE1/4	"	"	29.4	"
"	"	"	"	11.1	Barley
"	SE1/4 NE1/4	"	"	38.7	Alfalfa
"	NW1/4 SE1/4	"	"	39.7	"
"	"	"	"	0.6	Barley
"	NE1/4 SE1/4	"	"	14.7	Alfalfa
"	"	"	"	8.9	Barley
"	"	"	"	3.8	Wheat
"	SW1/4 SE1/4	"	"	16.5	Barley
"	"	"	"	22.1	Alfalfa
"	SE1/4 SE1/4	"	"	2.9	Fallow
"	"	"	"	2.9	Barley
"	"	"	"	14.9	Wheat
Total Acreage				287.5	

State of Nevada }
County of Humboldt } S.S.

I, Mark C. Boge, being first duly sworn, depose and say that this map, consisting of one sheets, numbered from 1 to 1, inclusive, has been correctly drawn to the designated scale from field notes of a survey made by me, (or under my supervision and direction) between the 13th day of November, and the 15th day of November 1983; that it truly and correctly represents the location and extent of the works used to divert water from underground, in Lander County, by Bankhead Farms for irrigation purposes under Application No. 29689. That the point of diversion, the location and size of the diverting channel, location and description of all measuring devices, the location and extent of lands owned or controlled by the applicant upon which water applied for under Application No. 29689 is used, together with the area and kind of culture in each 40-acre subdivision, and the location and names of all other works or streams which are crossed by or connected with said works are fully and correctly designated thereon.

Mark C. Boge
State Water Right Surveyor No. 6108

REGISTERED LAND SURVEYOR MARK C. BOGE 11-15-83 NEVADA No. 6108

Subscribed and sworn to before me this 15th day of November, 1983.

Dolores Crawford
Notary Public

Scale 1" = 300'

300 150 0' 300 600 900 1200

FILED
NOV 17 1983
STATE ENGINEER'S OFFICE

CERTIFICATE NO. 10864 ISSUED 1/18/84

Map
To Accompany Proof Of Beneficial Use
Under Application No. 29689
for Irrigation
By Bankhead Farms from underground

Lander County Nevada

Desert Mountain Surveying Company
146 W. Second Street
Winnemucca, Nevada 89445

29689